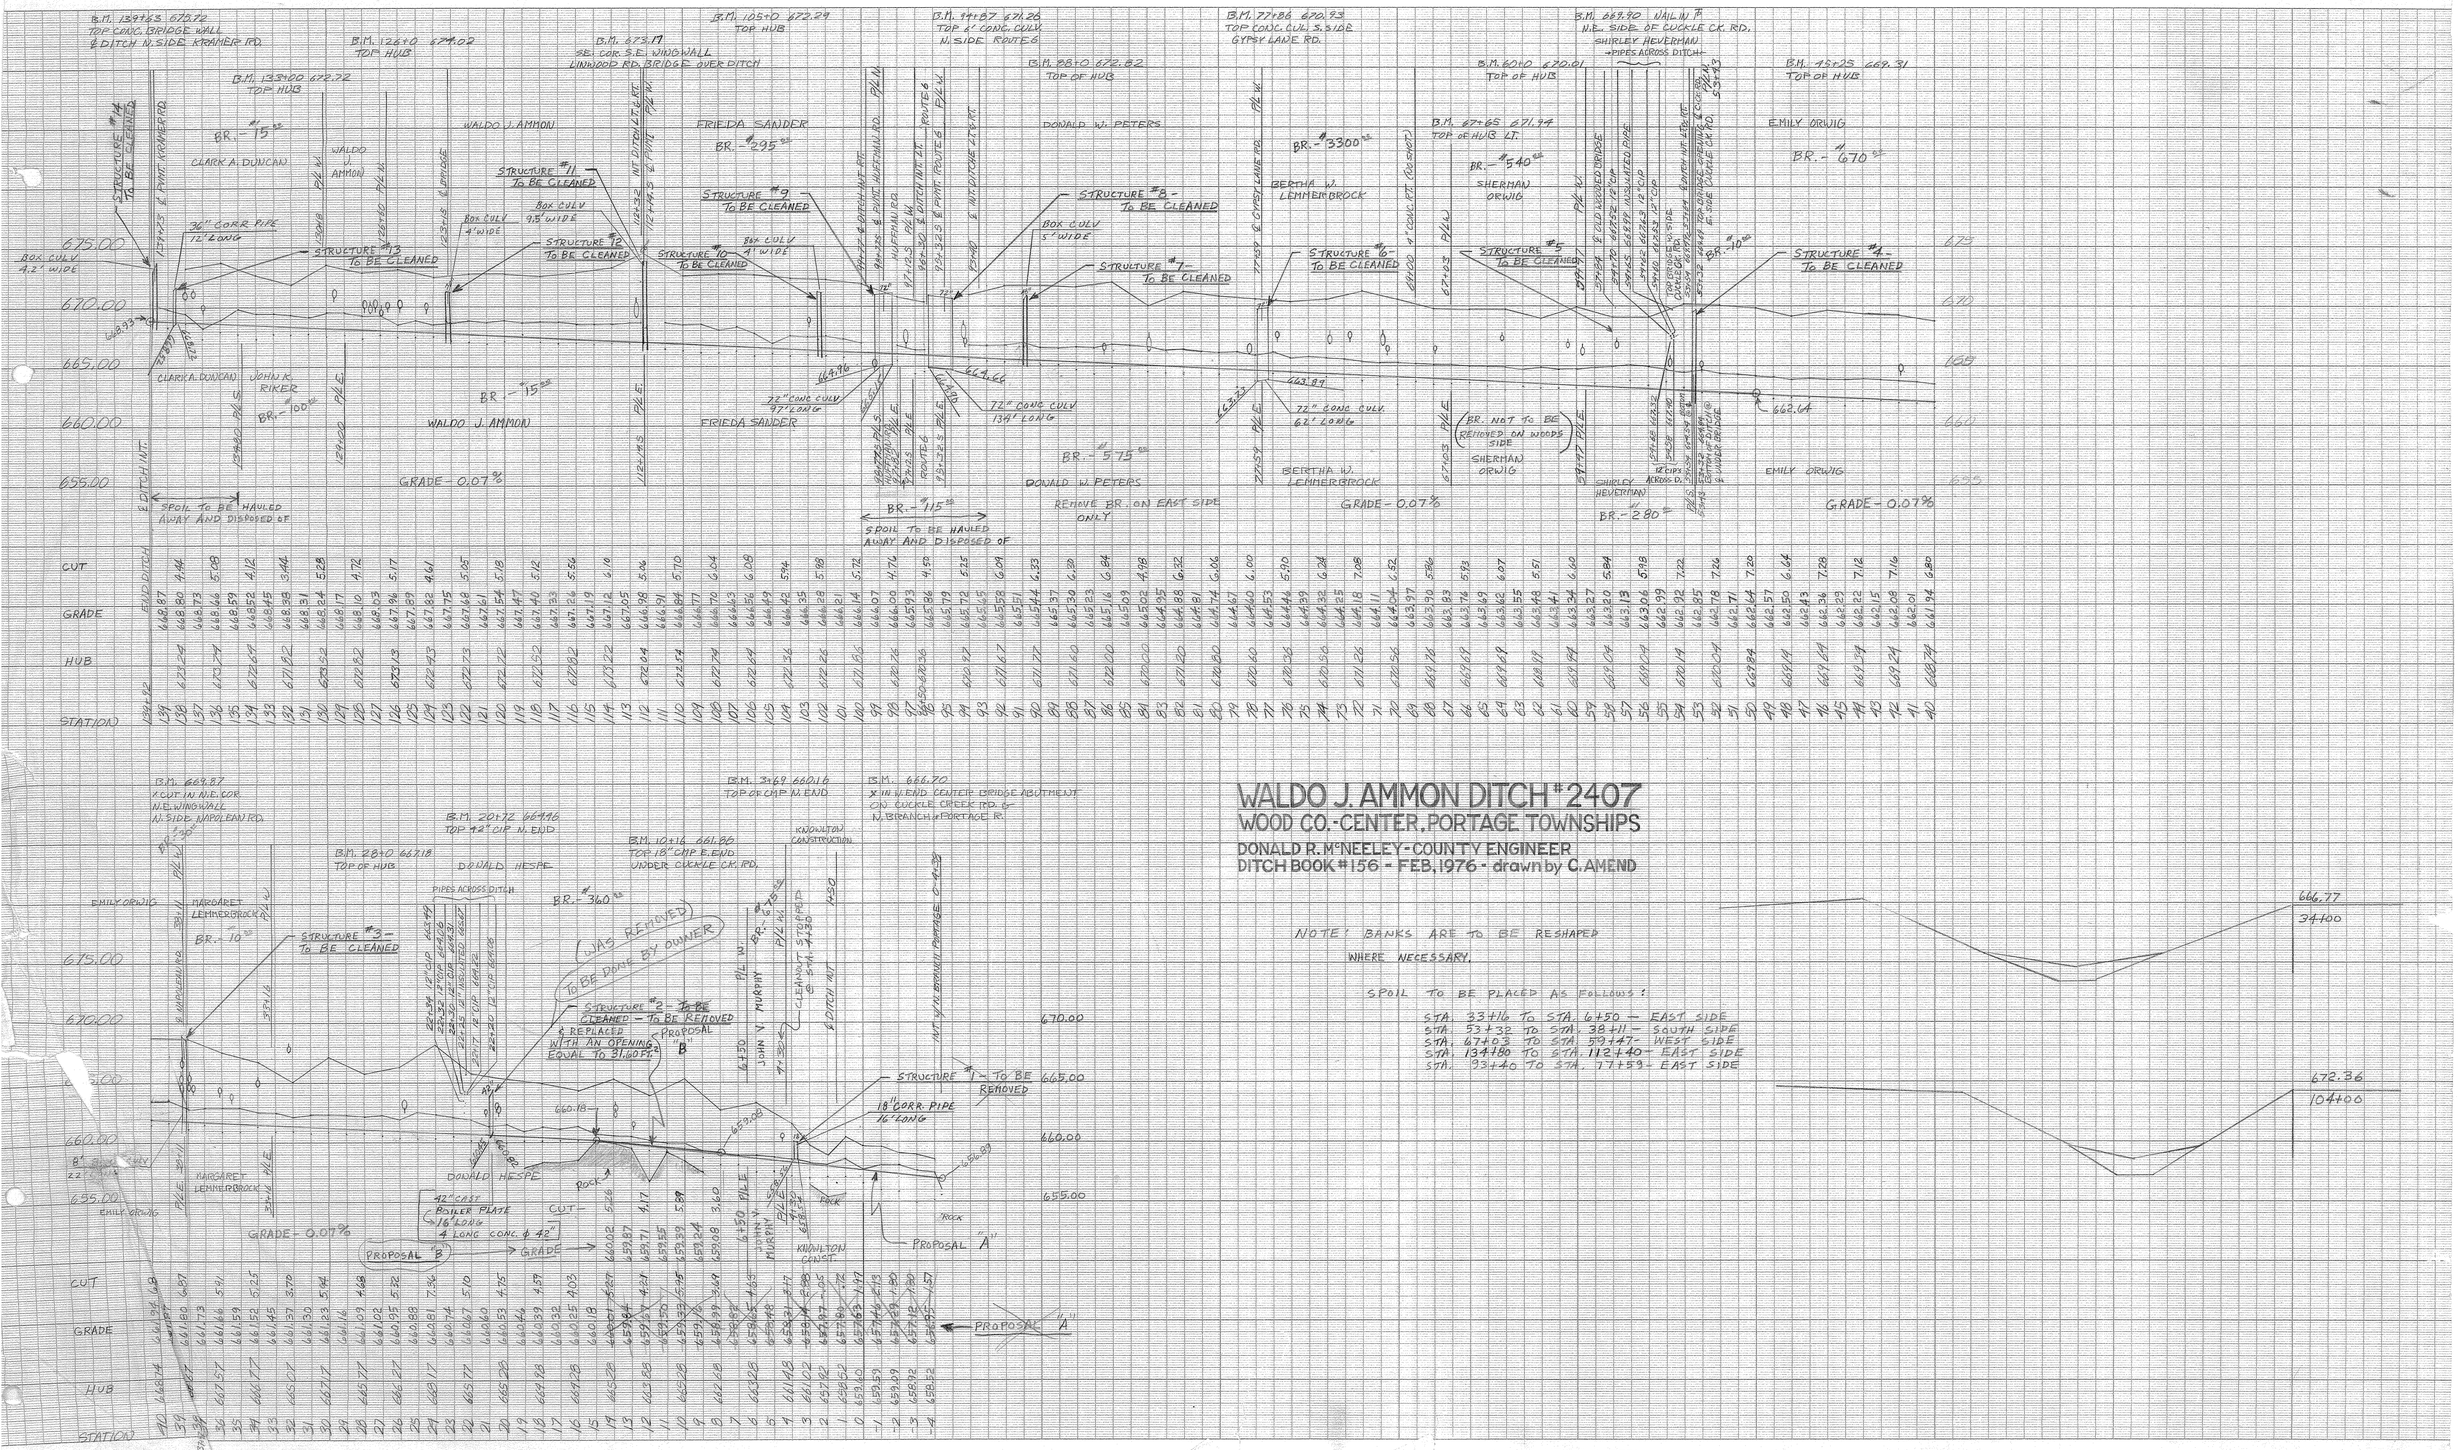

WALDO J. AMMON DITCH #2407

WOOD CO.-CENTER, PORTAGE TOWNSHIPS

DONALD R. McNEELEY - COUNTY ENGINEER
DITCH BOOK #156 - FEB. 1976 - drawn by C. AMEND

NOTE: BANKS ARE TO BE RESHAPED WHERE NECESSARY.

SPOIL TO BE PLACED AS FOLLOWS:

STA. 33+16 TO STA. 64+50 — EAST SIDE
STA. 53+38 TO STA. 38+11 — SOUTH SIDE
STA. 67+03 TO STA. 59+47 — WEST SIDE
STA. 134+80 TO STA. 112+40 — EAST SIDE
STA. 93+40 TO STA. 77+59 — EAST SIDE

K+E STANDARD ⊗ PROFILE
PLATE 8 4X30
KEUFFEL & ESSER CO.
MADE IN U.S.A.