EAST DRAINAGE AREA

JACKI BOWERMAN DITCH #2409
WOOD COUNTY – HENRY TWP.

DONALD McNEELEY, CO. ENGINEER
DITCH BOOK 153 3/29/76

1/4

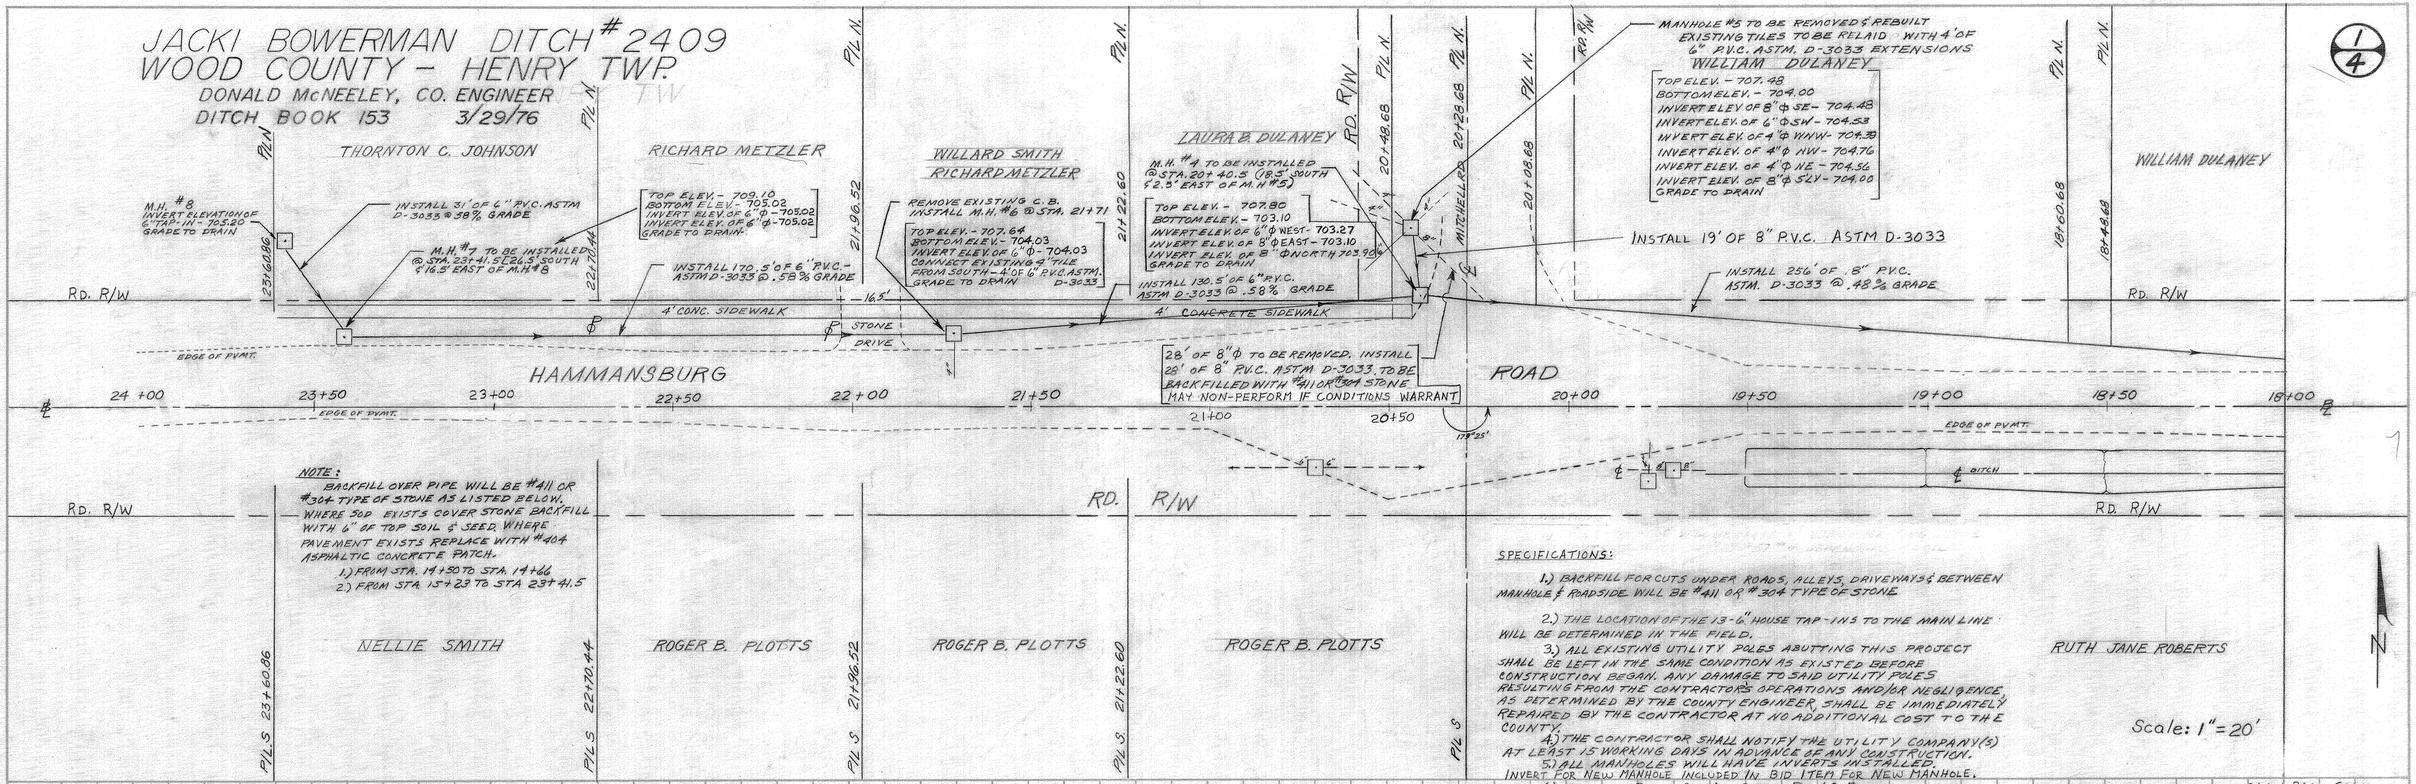

NOTE:
BACKFILL OVER PIPE WILL BE #411 OR #304 TYPE OF STONE AS LISTED BELOW. WHERE SOD EXISTS COVER STONE BACKFILL WITH 6" OF TOP SOIL & SEED. WHERE PAVEMENT EXISTS REPLACE WITH #404 ASPHALTIC CONCRETE PATCH.
1.) FROM STA. 19+50 TO STA. 19+66
2.) FROM STA 15+23 TO STA 23+41.5

SPECIFICATIONS:
1.) BACKFILL FOR CUTS UNDER ROADS, ALLEYS, DRIVEWAYS & BETWEEN MANHOLE & ROADSIDE WILL BE #411 OR #304 TYPE OF STONE
2.) THE LOCATION OF THE 13-6" HOUSE TAP-INS TO THE MAIN LINE WILL BE DETERMINED IN THE FIELD.
3.) ALL EXISTING UTILITY POLES ABUTTING THIS PROJECT SHALL BE LEFT IN THE SAME CONDITION AS EXISTED BEFORE CONSTRUCTION BEGAN. ANY DAMAGE TO SAID UTILITY POLES RESULTING FROM THE CONTRACTOR'S OPERATIONS AND/OR NEGLIGENCE, AS DETERMINED BY THE COUNTY ENGINEER, SHALL BE IMMEDIATELY REPAIRED BY THE CONTRACTOR AT NO ADDITIONAL COST TO THE COUNTY.
4.) THE CONTRACTOR SHALL NOTIFY THE UTILITY COMPANY(S) AT LEAST 15 WORKING DAYS IN ADVANCE OF ANY CONSTRUCTION.
5.) ALL MANHOLES WILL HAVE INVERTS INSTALLED. INVERT FOR NEW MANHOLE INCLUDED IN BID ITEM FOR NEW MANHOLE.
6.) PROJECT RIGHT-OF-WAY SHALL BE 60 FEET.

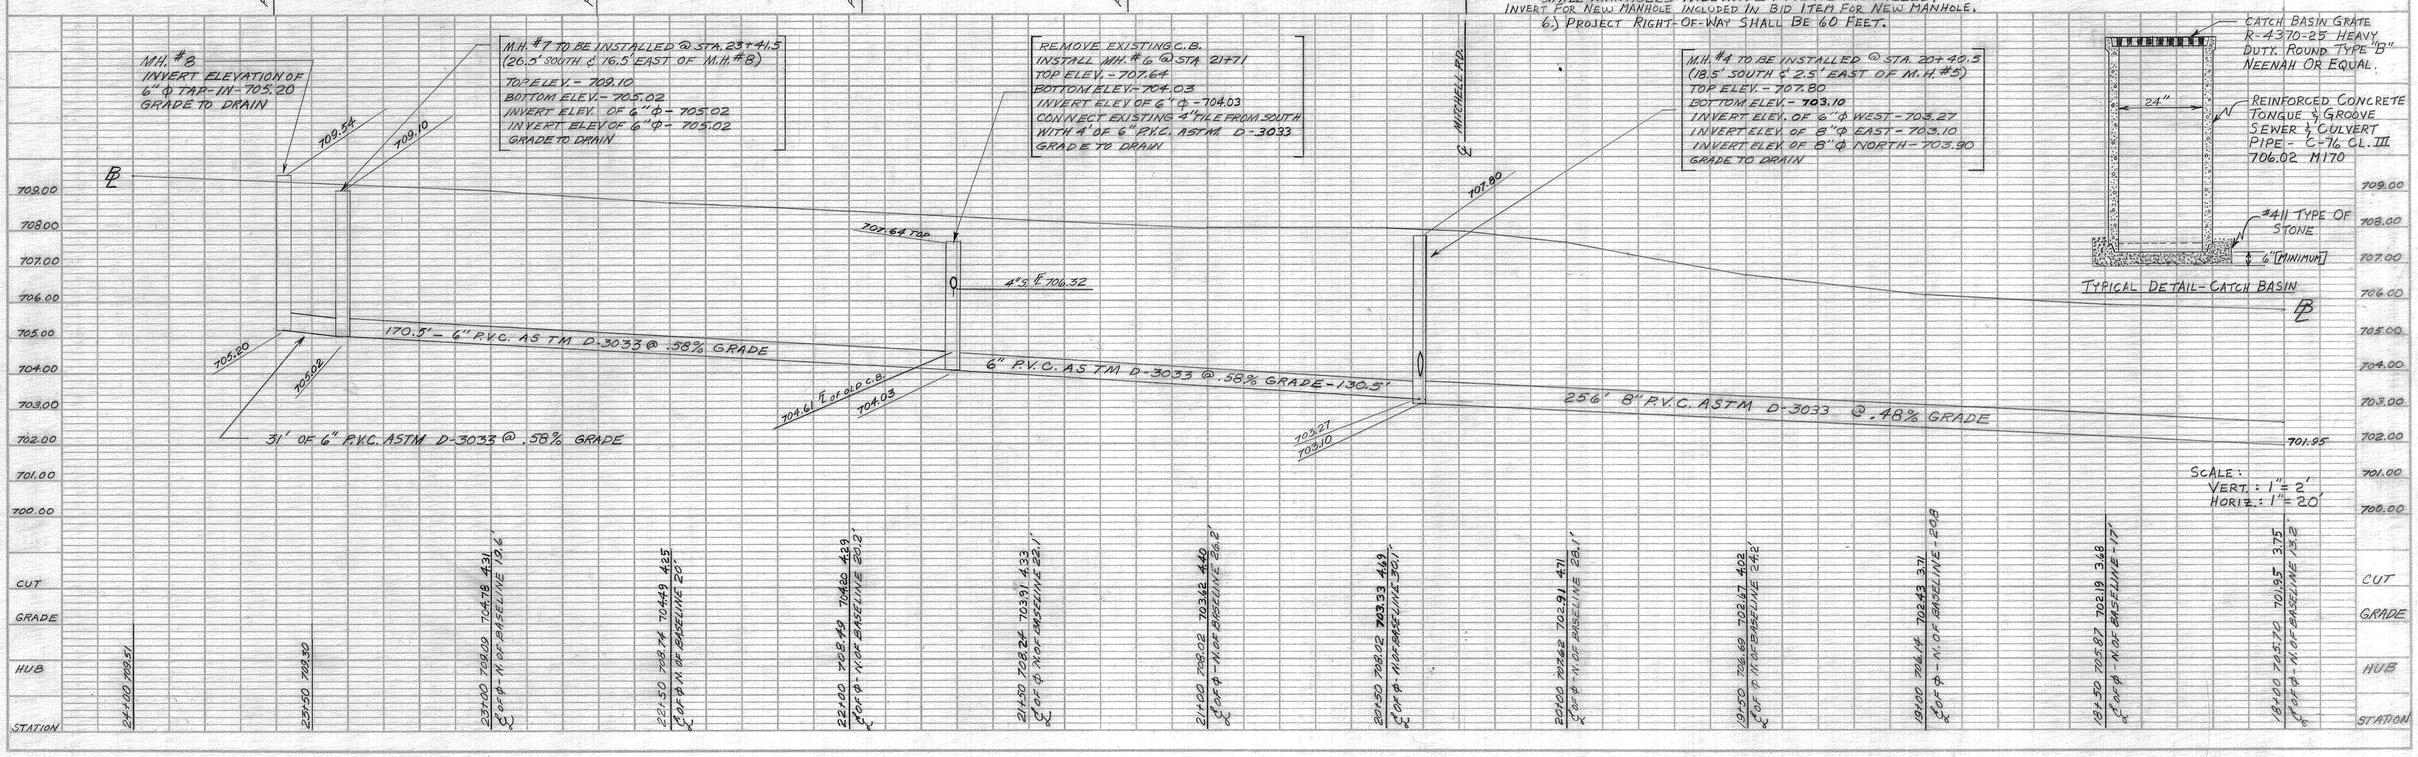

TYPICAL DETAIL - CATCH BASIN

PLATE 1, PLAN-PROFILE
KEUFFEL & ESSER CO.
48 7020 MADE IN U.S.A.