ATT LLOYD WILSON
clerk
waste copy of new drainage area

WEST DRAINAGE AREA

1/1

JACKI BOWERMAN DITCH 2409
WOOD COUNTY HENRY TWP.
DONALD McNEELEY CO. ENGINEER
DITCH BOOK 153 MARCH 22, 1976

DRAWN BY G. SOLARIK

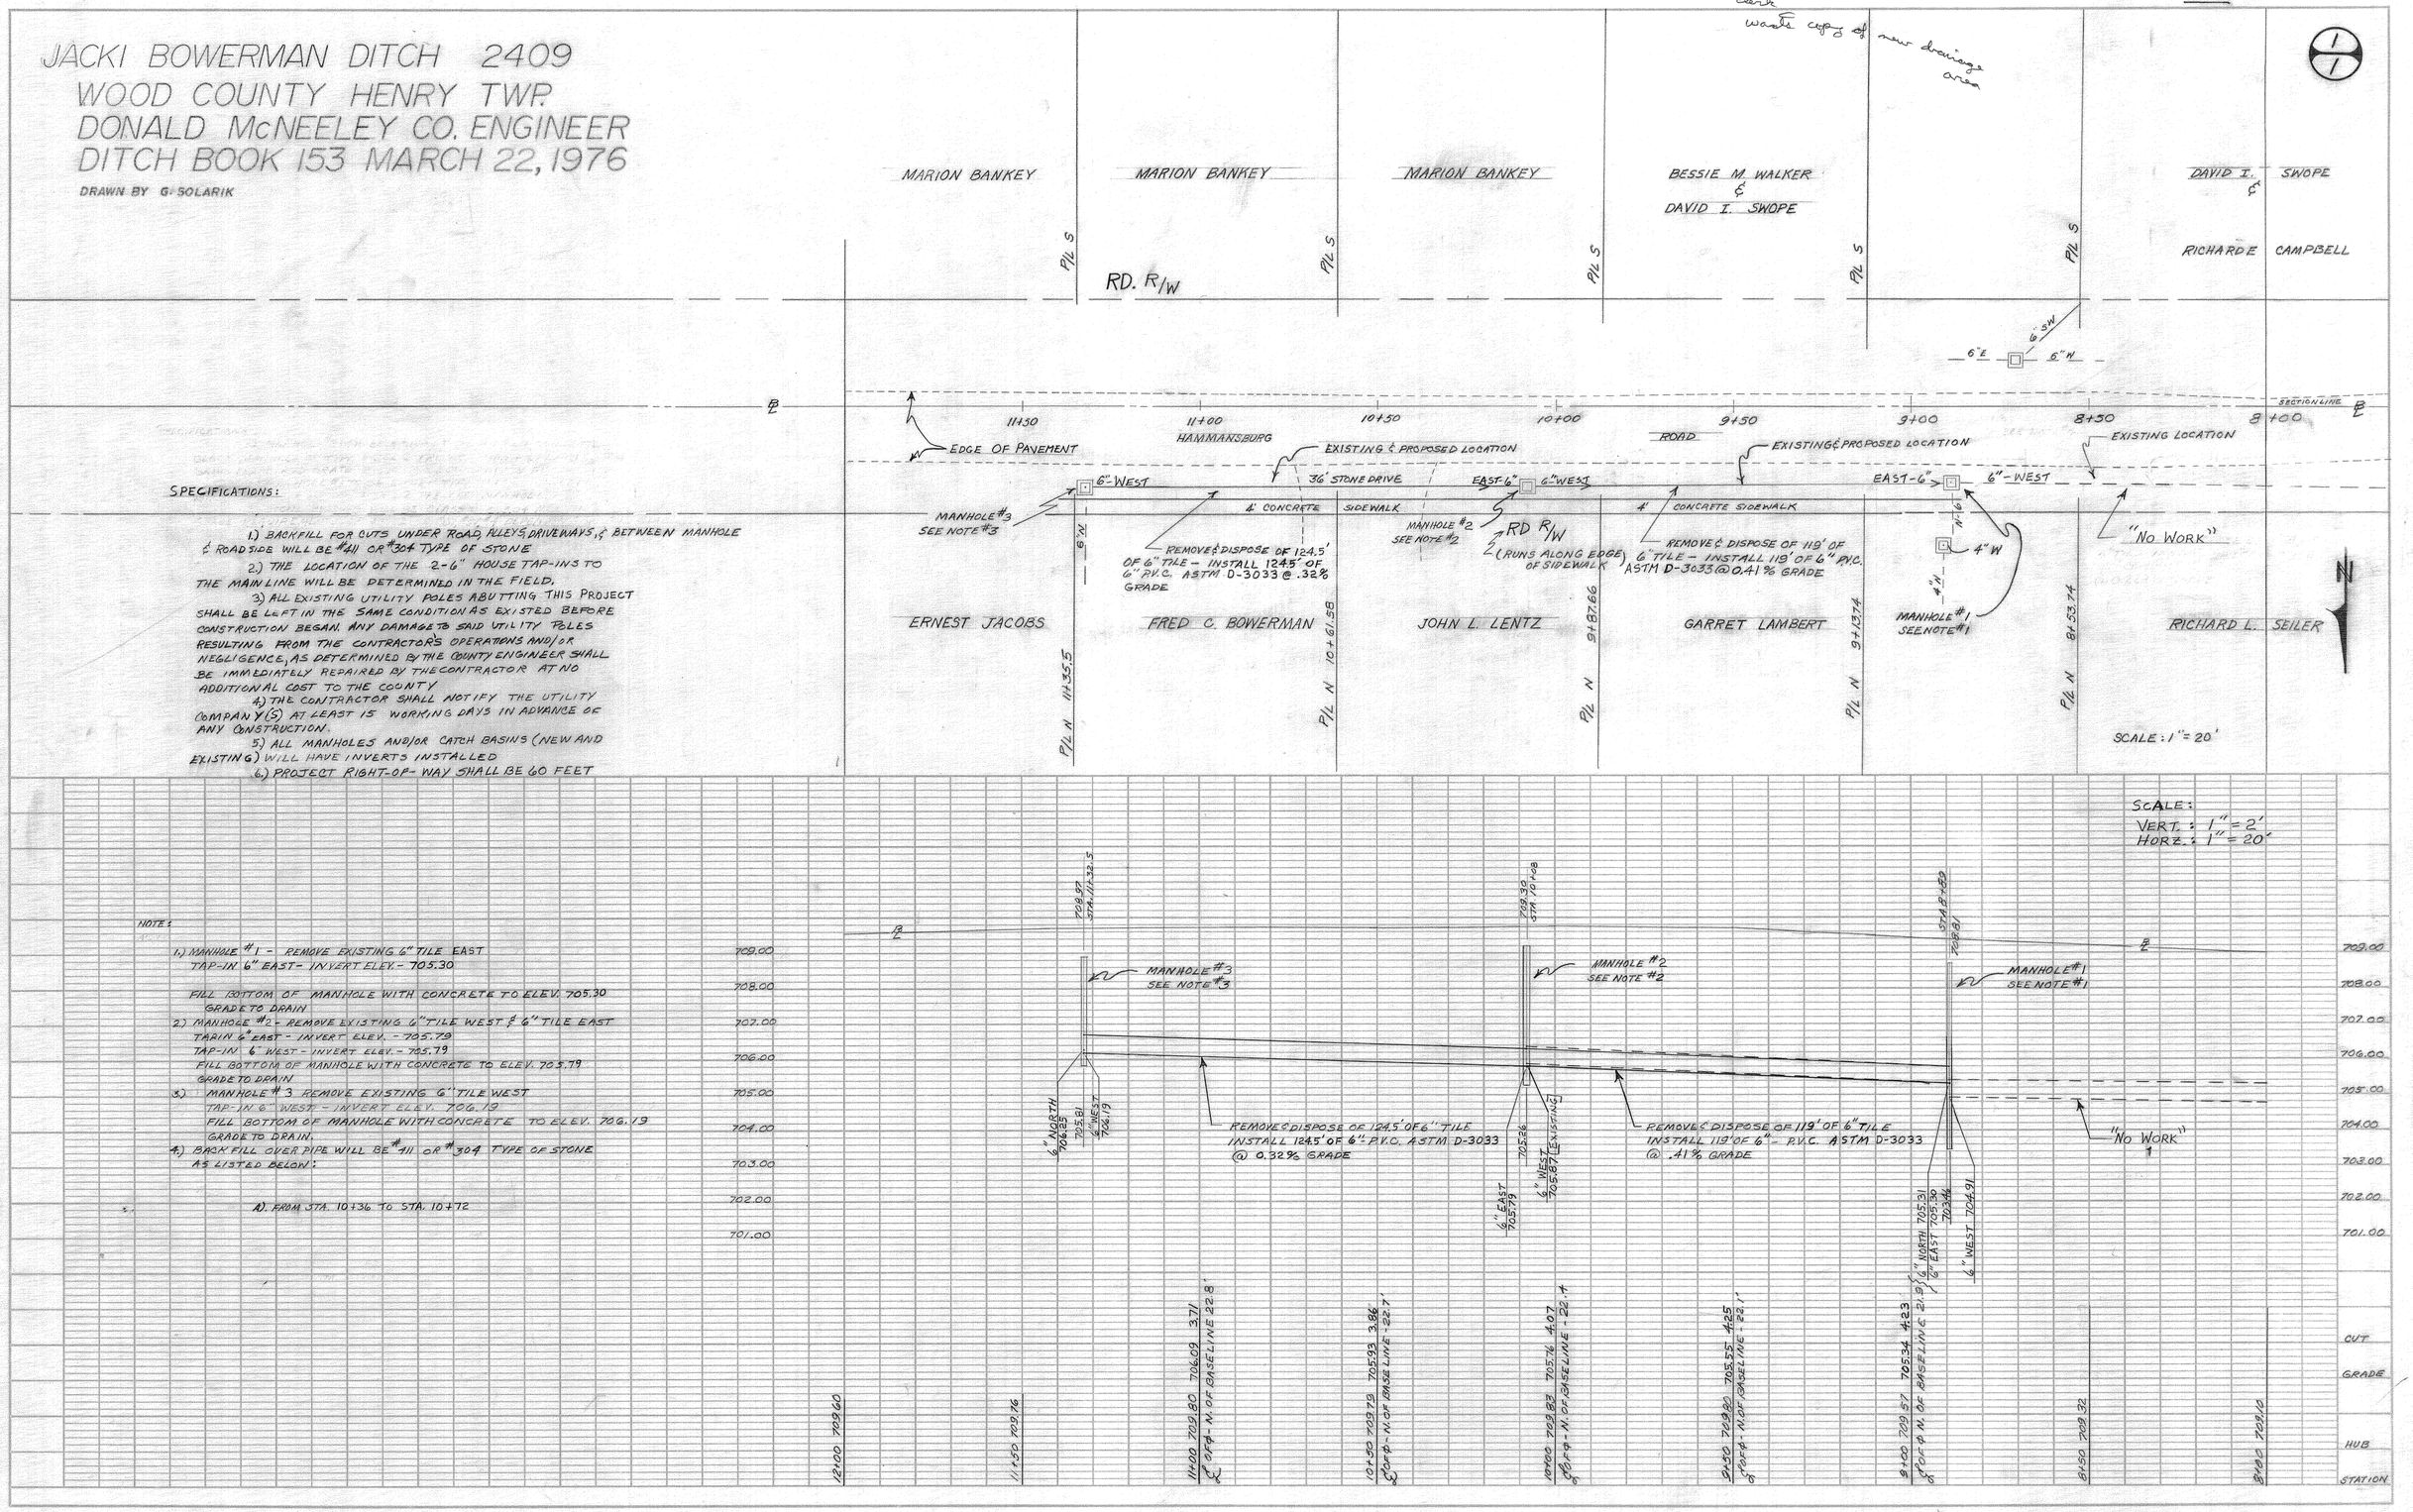

SPECIFICATIONS:

1.) BACKFILL FOR CUTS UNDER ROAD, ALLEYS, DRIVEWAYS, & BETWEEN MANHOLE & ROADSIDE WILL BE #411 OR #304 TYPE OF STONE

2.) THE LOCATION OF THE 2-6" HOUSE TAP-INS TO THE MAINLINE WILL BE DETERMINED IN THE FIELD.

3.) ALL EXISTING UTILITY POLES ABUTTING THIS PROJECT SHALL BE LEFT IN THE SAME CONDITION AS EXISTED BEFORE CONSTRUCTION BEGAN. ANY DAMAGE TO SAID UTILITY POLES RESULTING FROM THE CONTRACTOR'S OPERATIONS AND/OR NEGLIGENCE, AS DETERMINED BY THE COUNTY ENGINEER SHALL BE IMMEDIATELY REPAIRED BY THE CONTRACTOR AT NO ADDITIONAL COST TO THE COUNTY

4.) THE CONTRACTOR SHALL NOTIFY THE UTILITY COMPANY(S) AT LEAST 15 WORKING DAYS IN ADVANCE OF ANY CONSTRUCTION.

5.) ALL MANHOLES AND/OR CATCH BASINS (NEW AND EXISTING) WILL HAVE INVERTS INSTALLED

6.) PROJECT RIGHT-OF-WAY SHALL BE 60 FEET

NOTE:

1.) MANHOLE #1 - REMOVE EXISTING 6" TILE EAST
TAP-IN 6" EAST - INVERT ELEV. - 705.30
FILL BOTTOM OF MANHOLE WITH CONCRETE TO ELEV. 705.30
GRADE TO DRAIN

2.) MANHOLE #2 - REMOVE EXISTING 6" TILE WEST & 6" TILE EAST
TAP-IN 6" EAST - INVERT ELEV. - 705.79
TAP-IN 6" WEST - INVERT ELEV. - 705.79
FILL BOTTOM OF MANHOLE WITH CONCRETE TO ELEV. 705.79
GRADE TO DRAIN

3.) MANHOLE #3 REMOVE EXISTING 6" TILE WEST
TAP-IN 6" WEST - INVERT ELEV. 706.19
FILL BOTTOM OF MANHOLE WITH CONCRETE TO ELEV. 706.19
GRADE TO DRAIN.

4.) BACK FILL OVER PIPE WILL BE #411 OR #304 TYPE OF STONE AS LISTED BELOW:

A). FROM STA. 10+36 TO STA. 10+72

PLATE 1, PLAN-PROFILE
KEUFFEL & ESSER CO.
48 7020 MADE IN U.S.A.