WEST DRAINAGE AREA

3/3

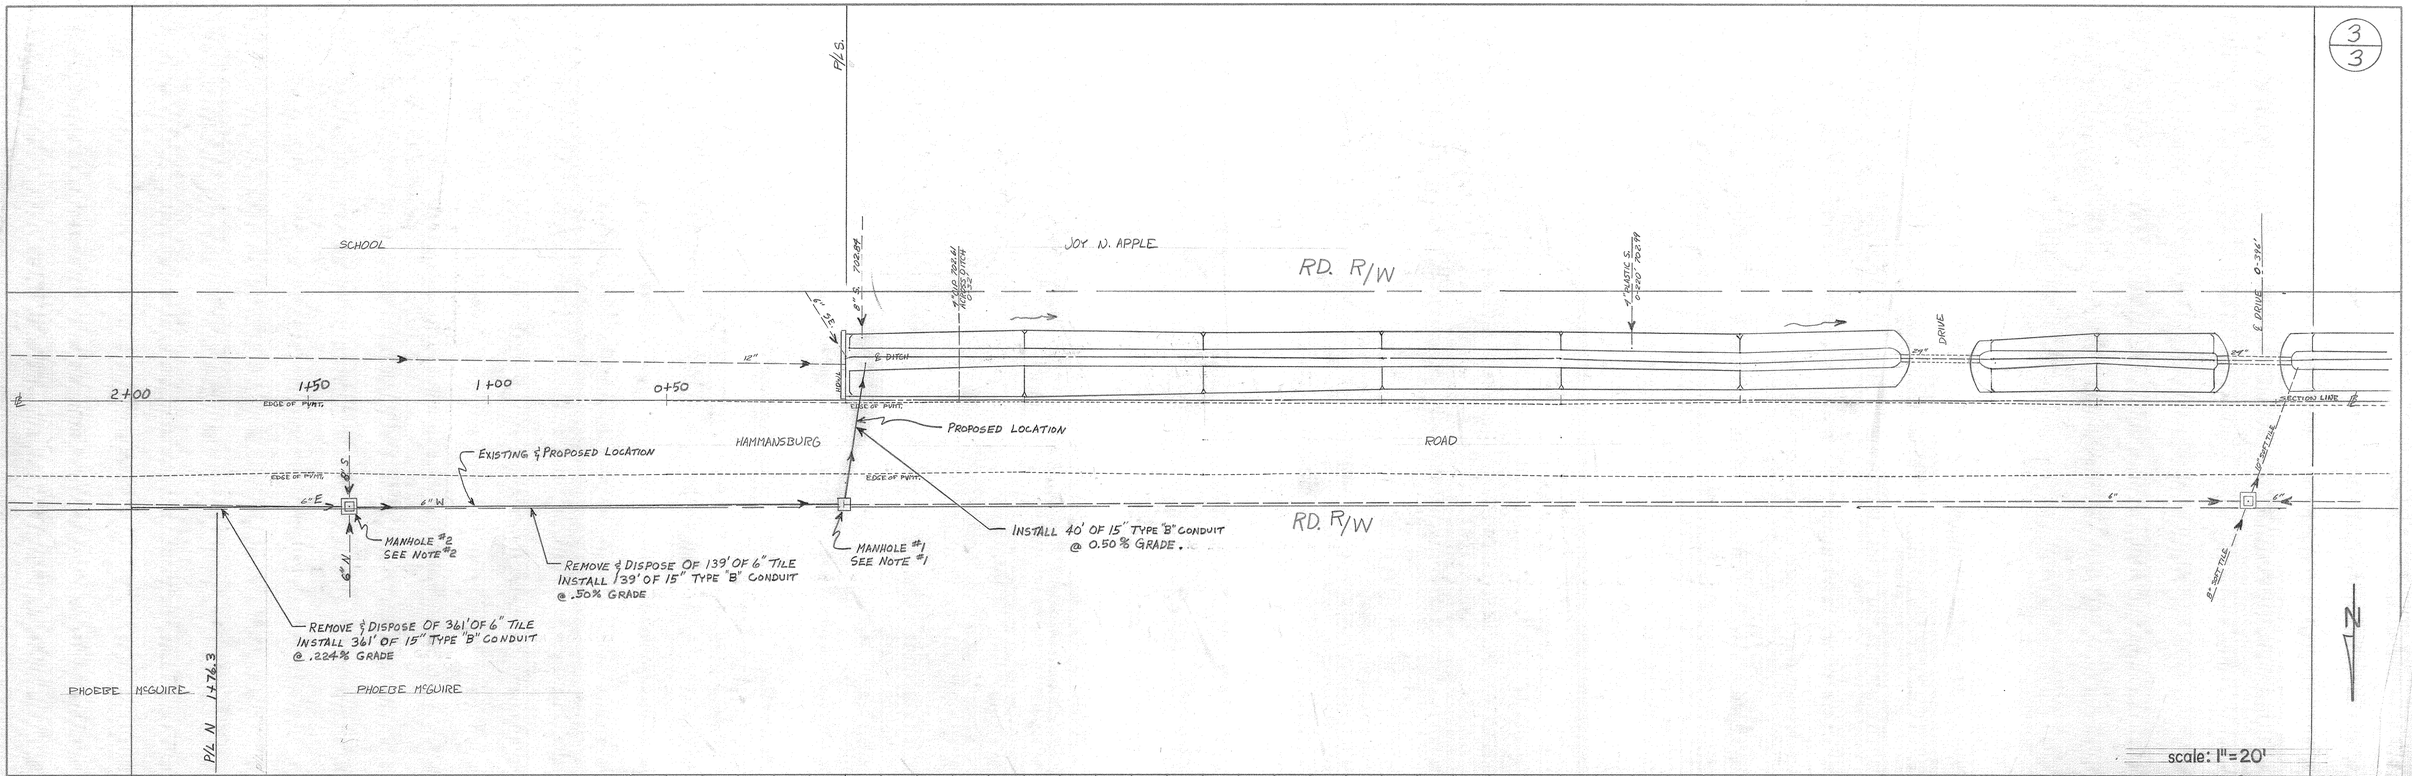

PLAN

NOTE BOOK	SURVEYED	BY	DATE
	PLOTTED		
	ALIGNMENT CHECKED		
NO	RT. OF WAY CHECKED		

scale: 1"=20'
vert.: 1"=2'
horiz.: 1"=20'

SHEET 3

NOTE:

1.) MANHOLE #1 – INSTALL MANHOLE – 3.48' DEEP
TOP ELEV. – 706.00
BOTTOM ELEV – 702.52
15" EAST – INVERT ELEV. – 702.52
15" SOUTH – INVERT ELEV – 702.52
CONNECT EXISTING 6" TILE WEST AT EXISTING ELEV.
GRADE TO DRAIN

2.) MANHOLE #2 – REMOVE EXISTING 6" TILE EAST & 6" TILE WEST
TAP-IN 15" WEST – INVERT ELEV. – 703.22
TAP-IN 15" EAST – INVERT ELEV. – 703.22
FILL BOTTOM OF MANHOLE WITH CONCRETE TO ELEV. – 703.22
GRADE TO DRAIN

3.) BACKFILL OVER PIPE WILL BE #411 OR #304 TYPE OF STONE AS LISTED BELOW. WHERE SOD EXISTS COVER STONE BACKFILL WITH 6" OF TOP SOIL & SEED. WHERE PAVEMENT EXISTS REPLACE WITH #404 ASPHALTIC CONCRETE PATCH.
1.) FROM STA. 0+40 TO STA. 0+00
2.) FROM STA. 6+10 TO STA. 6+40
3.) FROM STA. 7+12 TO STA. 7+24
4.) FROM STA. 7+36 TO STA. 7+60
5.) FROM STA. 7+80.5 TO STA. 8+89
6.) FROM STA. 10+36 TO STA. 10+72

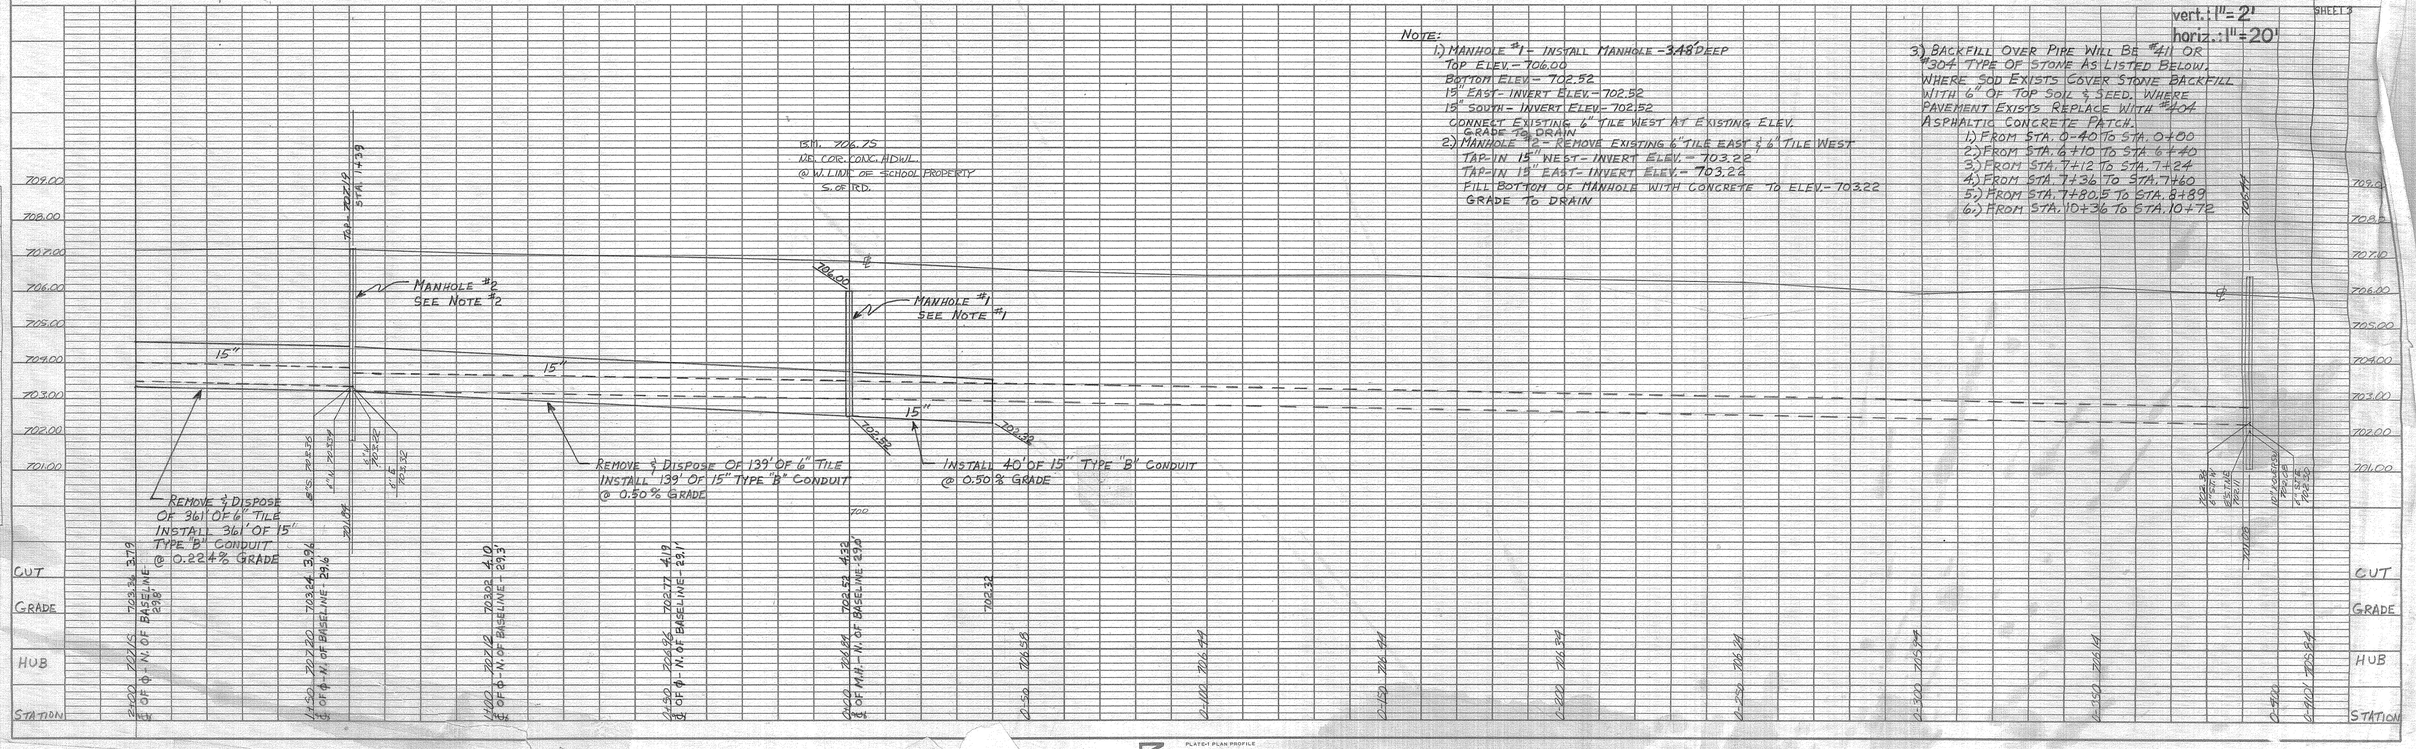

PROFILE

NOTE BOOK	SURVEYED	BY	DATE
	PLOTTED		
	GRADES CHECKED		
	B.M. NOTED		
NO	STRUCTURE NOTAT NS-CH NO		

PLATED PLAN PROFILE
B. K. ELLIOTT company
NO. 855 TRACING PAPER