EAST DRAINAGE AREA

2/4

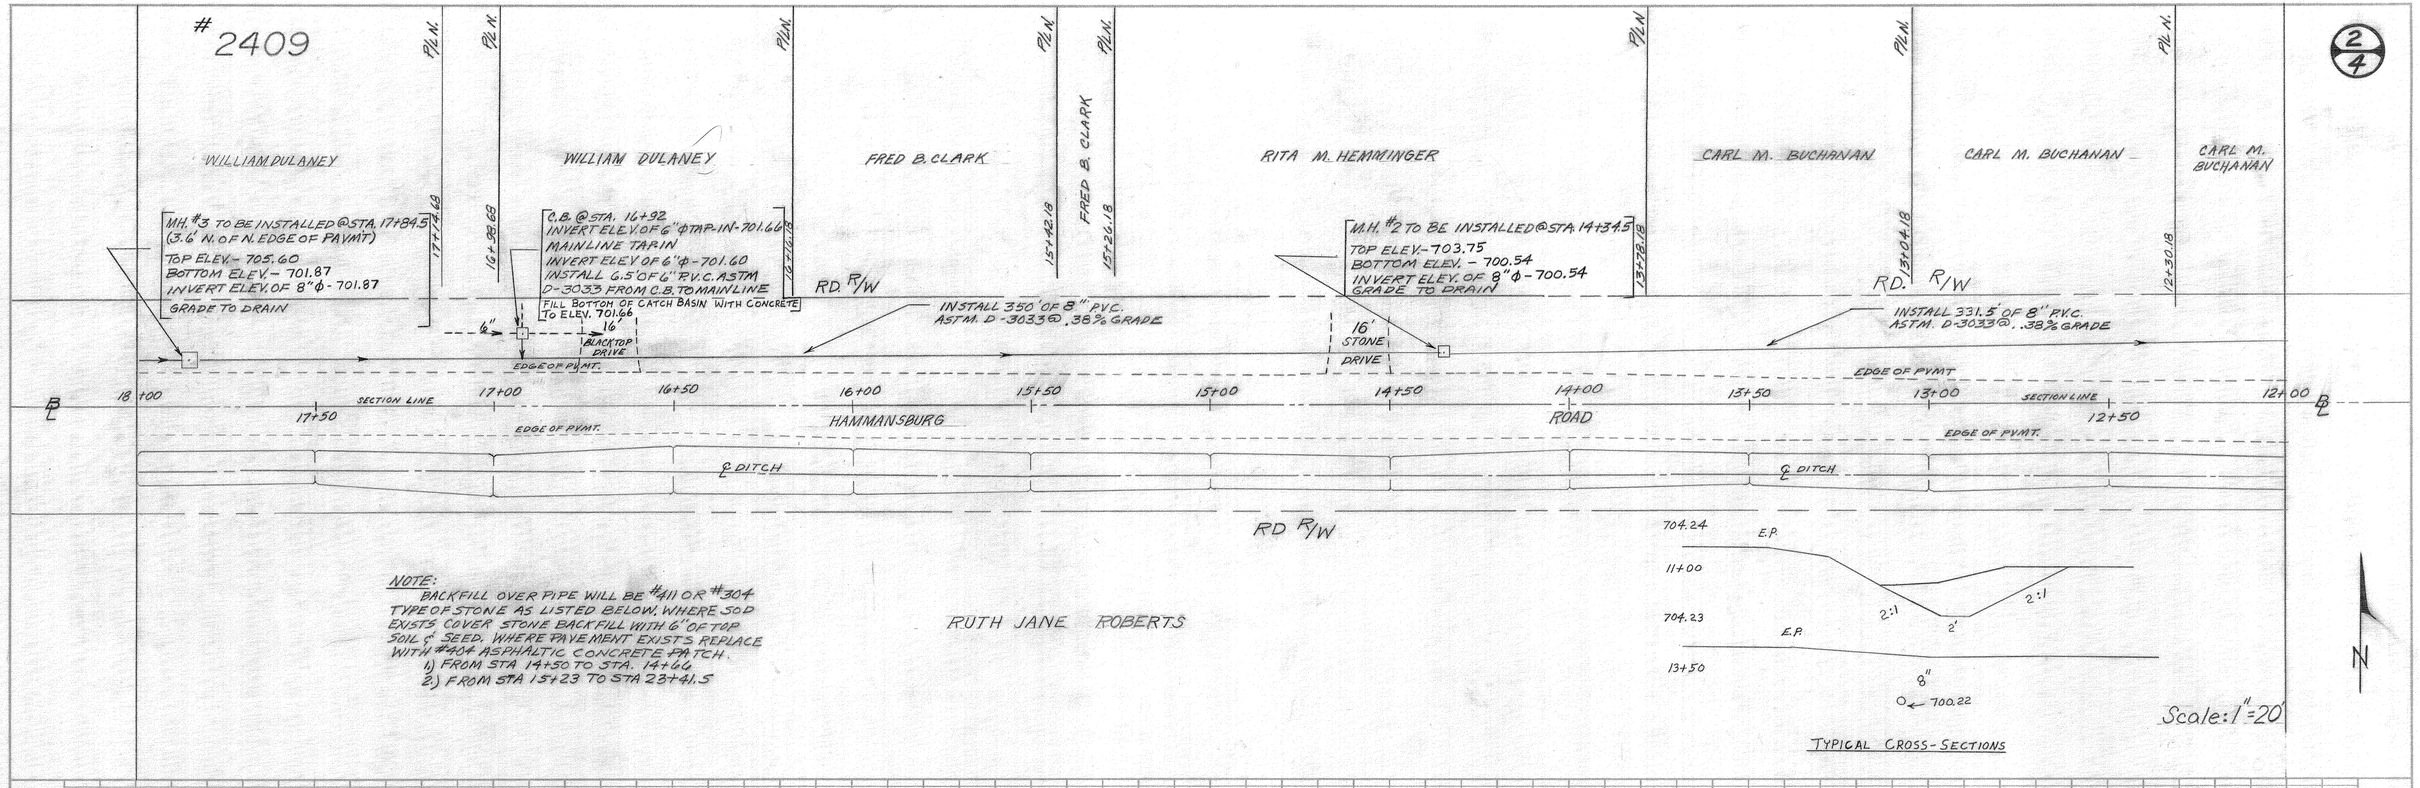

NOTE:
BACKFILL OVER PIPE WILL BE #411 OR #304 TYPE OF STONE AS LISTED BELOW. WHERE SOD EXISTS COVER STONE BACKFILL WITH 6" OF TOP SOIL & SEED. WHERE PAVEMENT EXISTS REPLACE WITH #404 ASPHALTIC CONCRETE PATCH.
1) FROM STA 14+50 TO STA. 14+66
2) FROM STA 15+23 TO STA 23+41.5

TYPICAL CROSS-SECTIONS

Scale: 1" = 20'

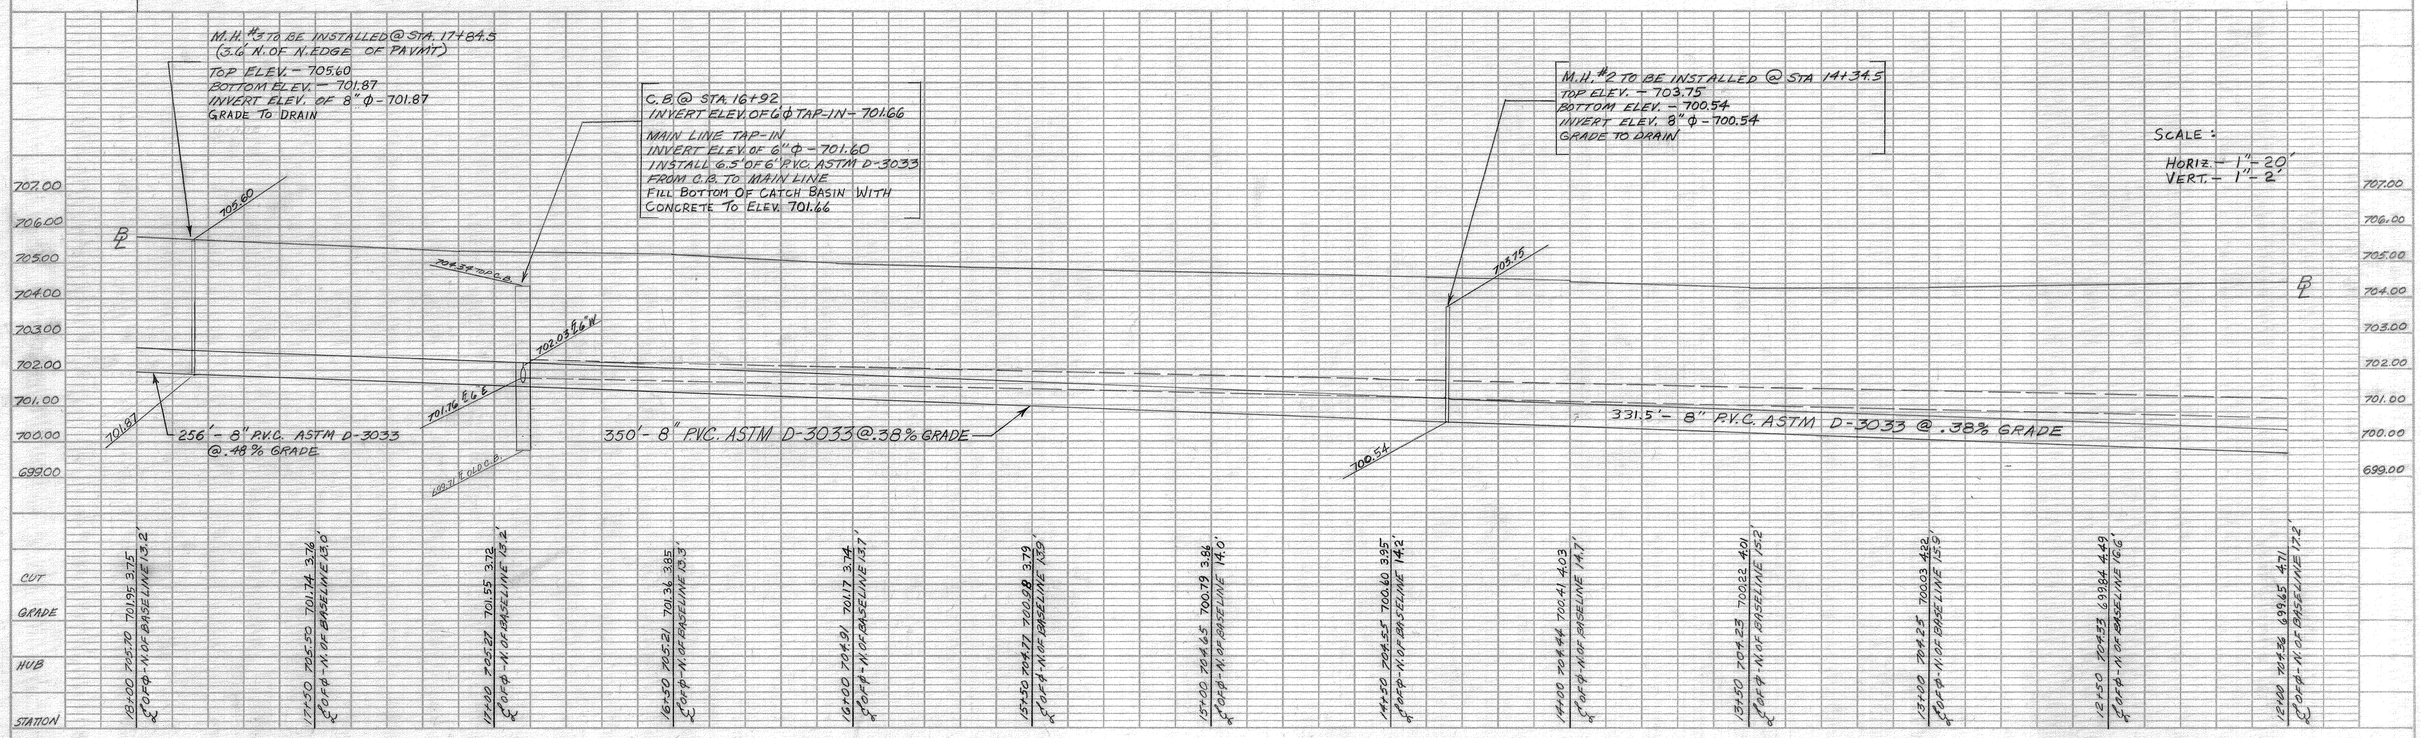

PLAN — SURVEYED, PLOTTED, ALIGNMENT CHECKED, R. W. NOTED, RIGHT OF WAY CHECKED, NOTE BOOK, No.

PROFILE — SURVEYED, PLOTTED, GRADES CHECKED, R. W. NOTED, STRUCTURE NOTATIONS CHECKED, NOTE BOOK, No.