EUGENE L. KELLY DITCH #2416

WOOD COUNTY JACKSON TWP.

DONALD McNEELEY COUNTY ENGINEER

DITCH BOOK #157 OCTOBER, 1976

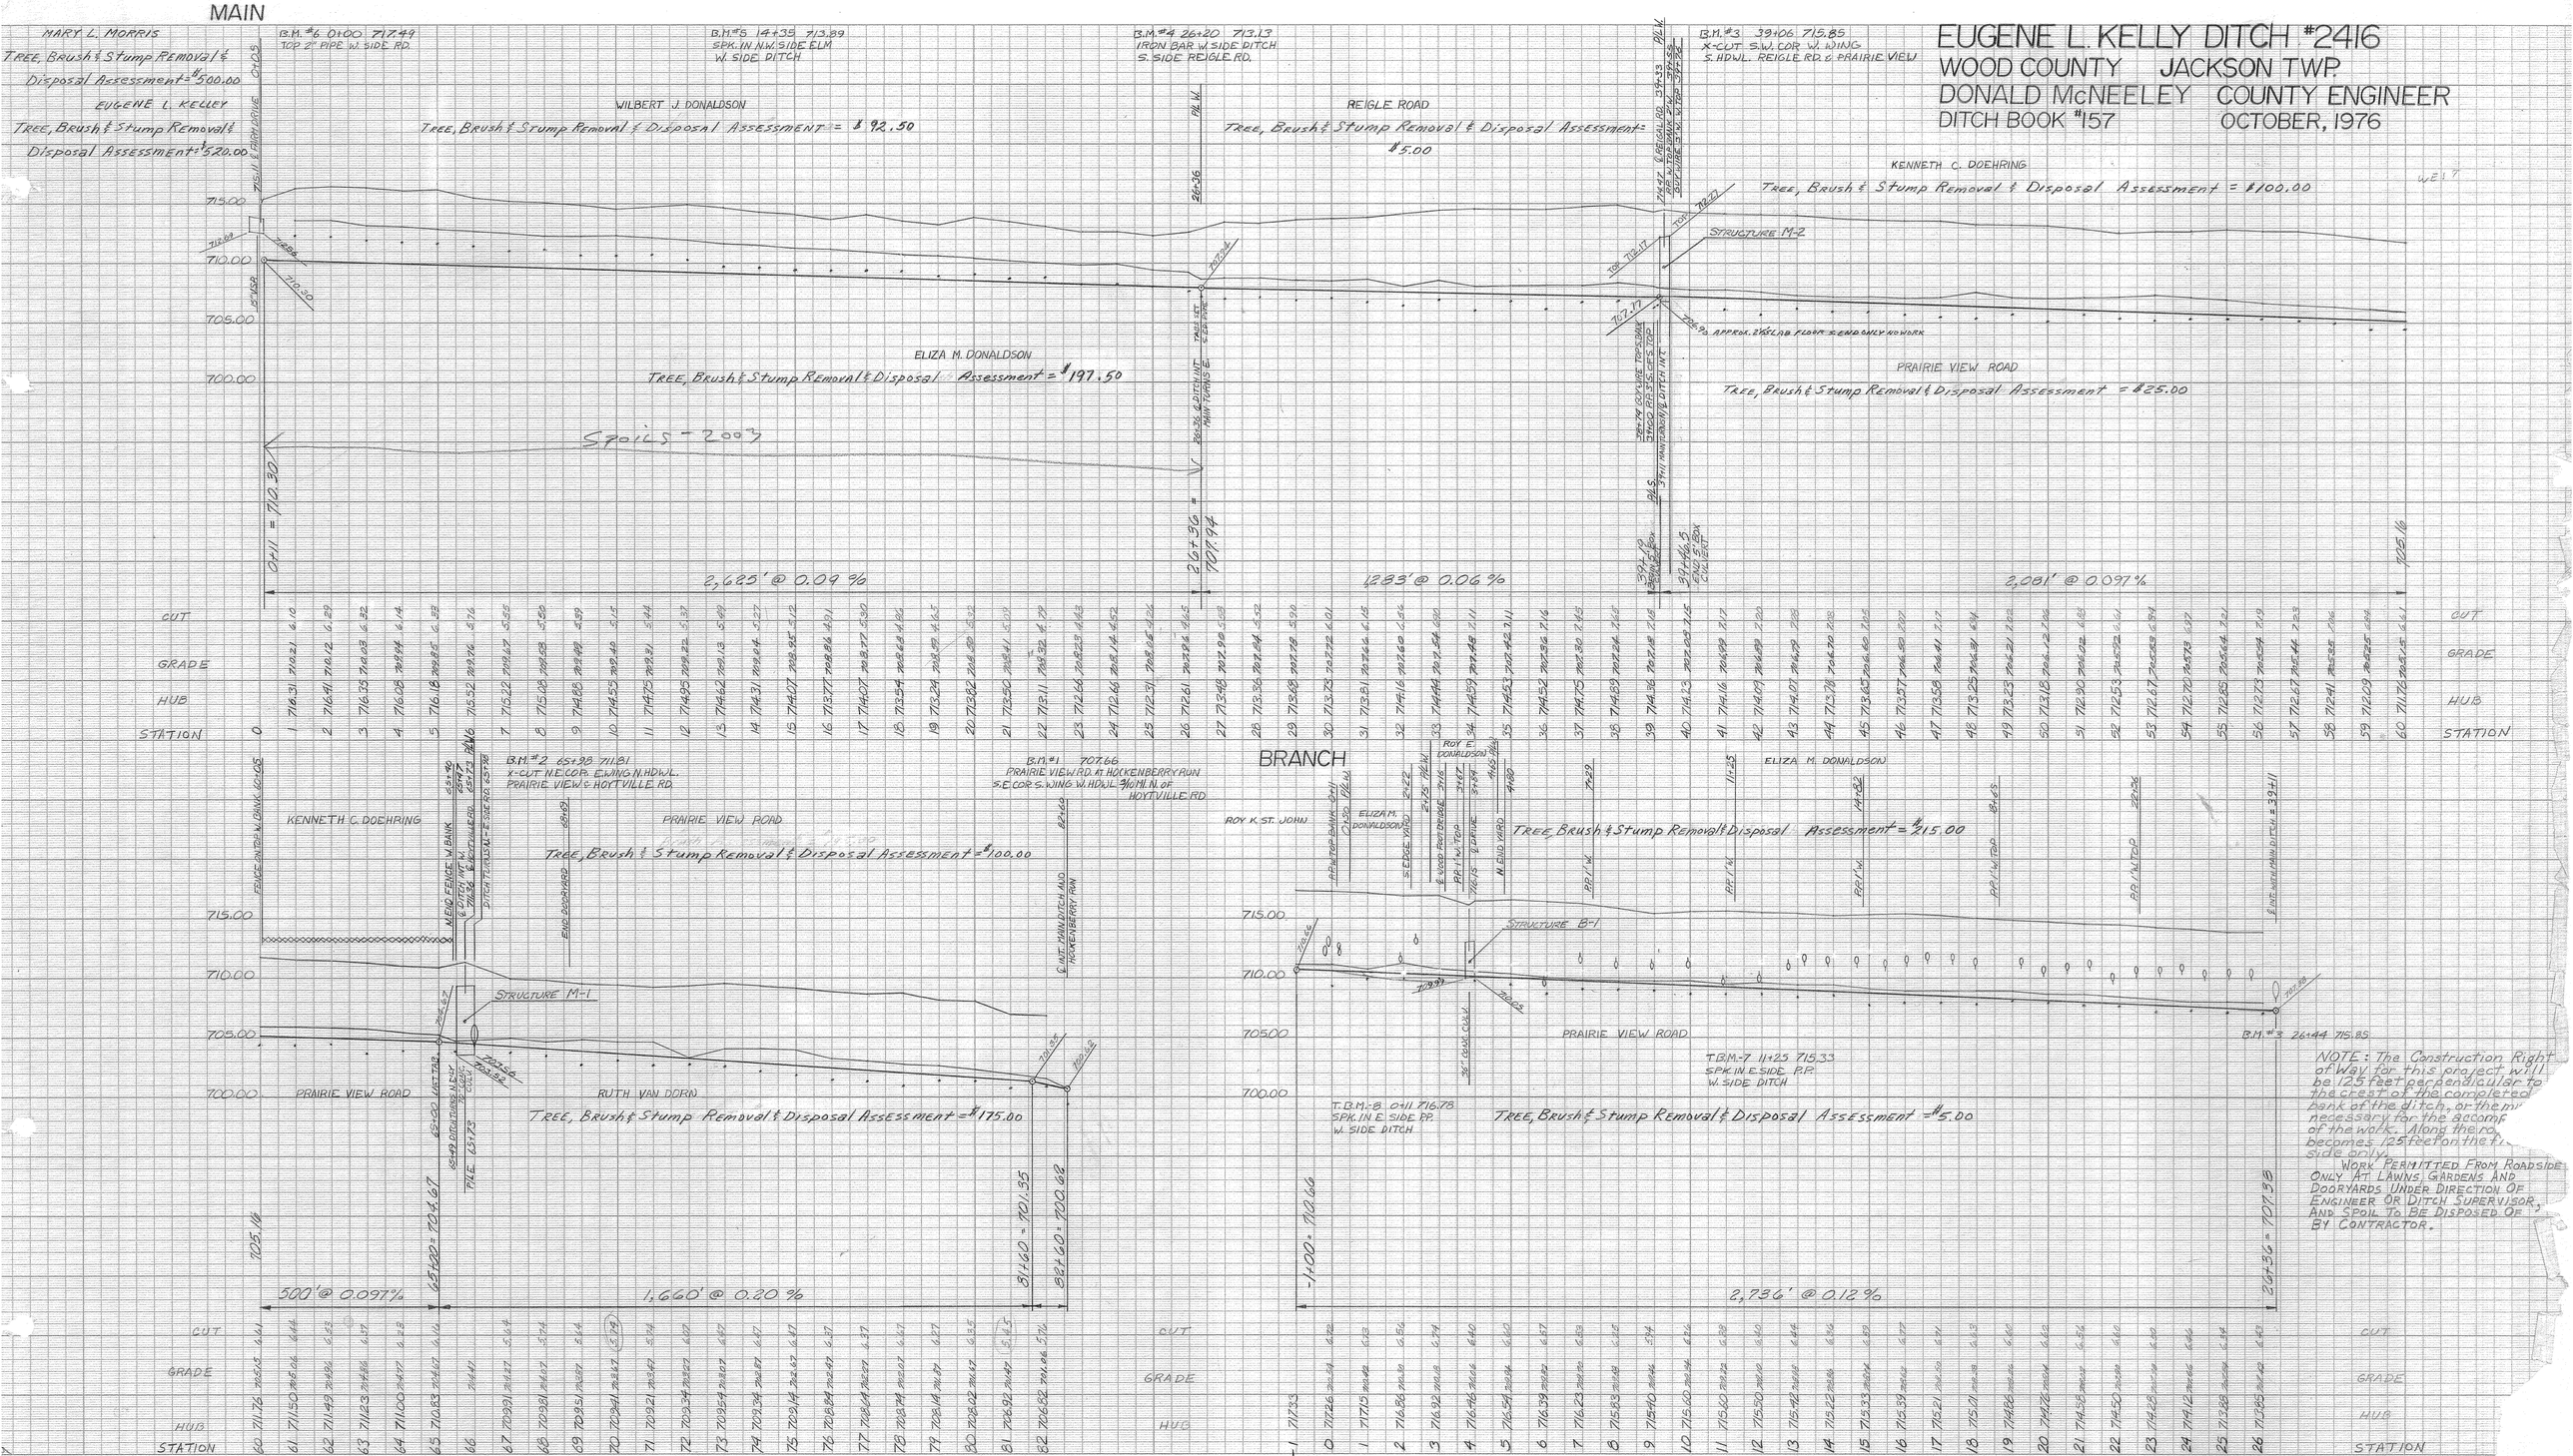

NOTE: The Construction Right of Way for this project will be 125 feet perpendicular to the crest of the completed bank of the ditch, or them necessary for the accomp of the work. Along there, becomes 125 feet on the fr. side only.

WORK PERMITTED FROM ROADSIDE ONLY AT LAWNS, GARDENS AND DOORYARDS UNDER DIRECTION OF ENGINEER OR DITCH SUPERVISOR, AND SPOIL TO BE DISPOSED OF BY CONTRACTOR.

STA 0+11 TO STA 82+00
STA 0-100 TO STA 26+00

78169

KEUFFEL & ESSER CO. MADE IN U.S.A. STANDARD PROFILE PLATE 8 4X30