DAN LEEMASTER

SHEET #6 OF 6 # 2421

CULVERT EXTENSIONS

CUBIC YARDS EXCAVATION:

ACTUAL - 3,917 C.Y.
+ 2,094
+LIGHT - 6,011 C.Y. TOTAL
(70C.Y.)

SQUARE YARDS SEEDING:

15,685 S.Y. TOTAL

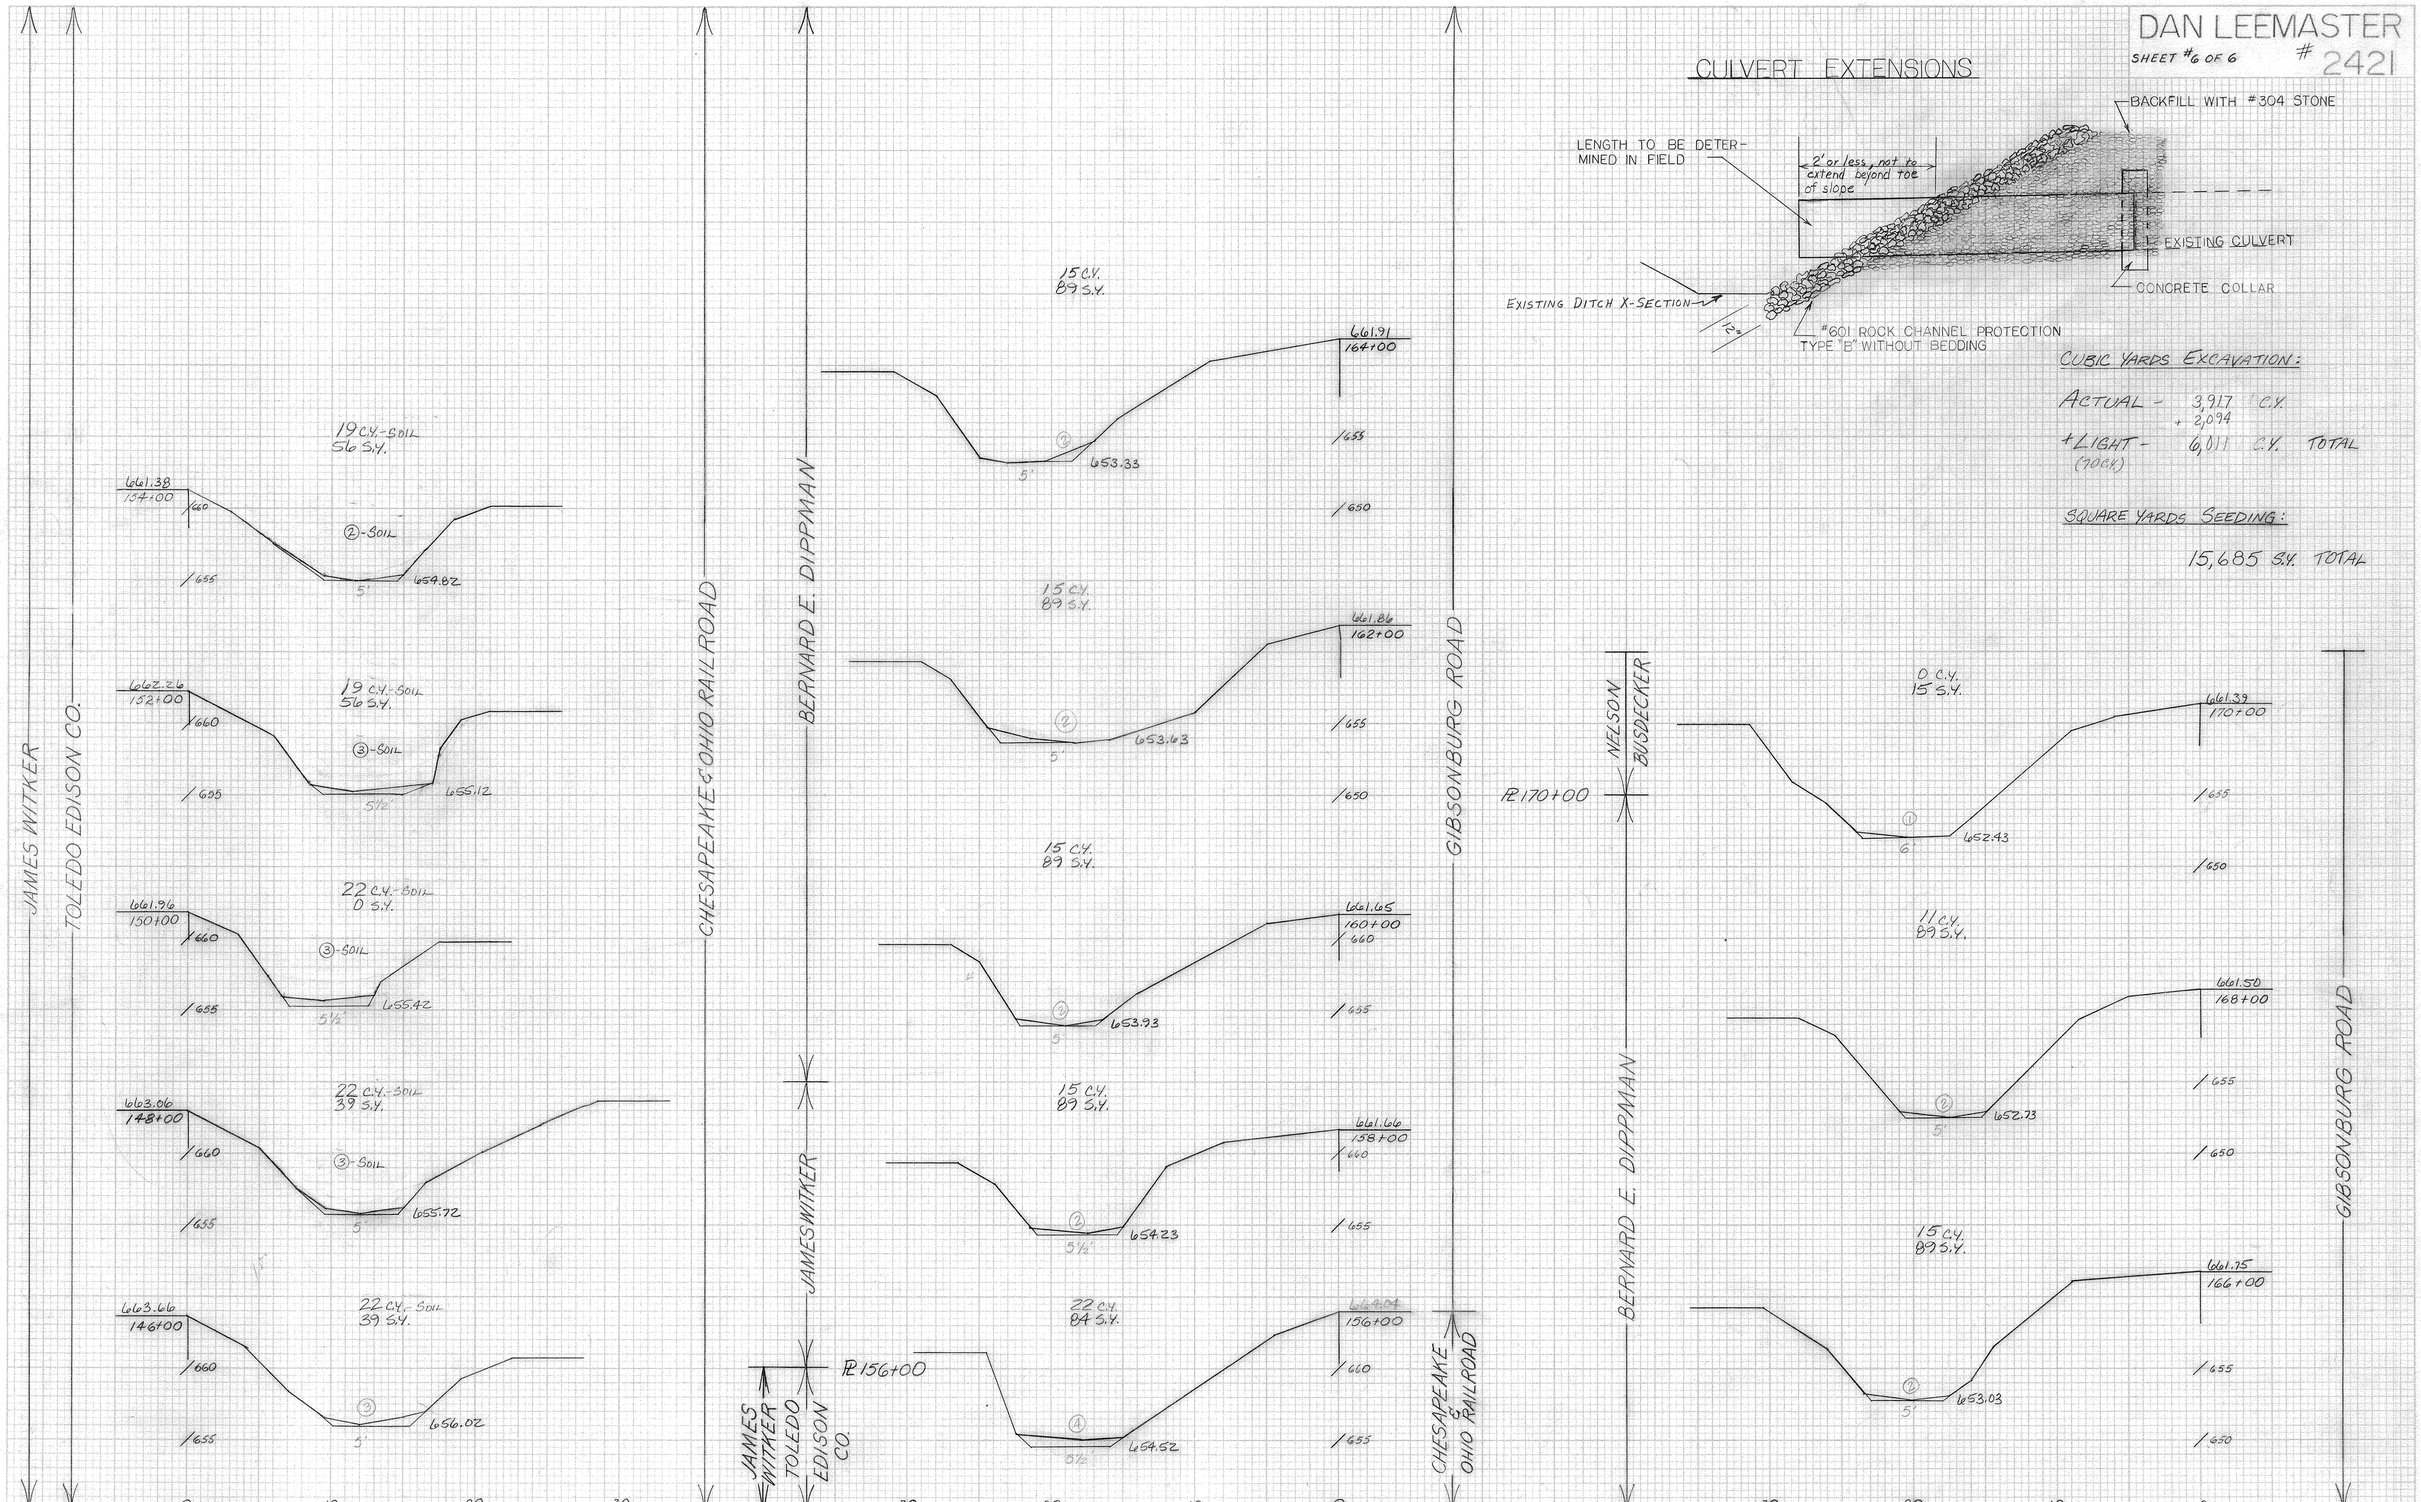

C.Y.-EXCAVATION
S.Y.-SEEDING
SCALE: 1"=5'

K+E PLATE 3. CROSS SECTION
KEUFFEL & ESSER CO.