B.M. - Top N.W. Corner N.E. Wingwall @ Mormill Rd over Goris Ditch
Elev = 689.01

B.M. - Drill Hole South End Concrete Pipe @ Maplewood Rd. over Goris Ditch
Elev = 682.87

B.M. - U.S.G.S. Plate N.E. End of S.E. Concrete Headwall @ B.&O. over Goris Ditch
Elev = 686.45

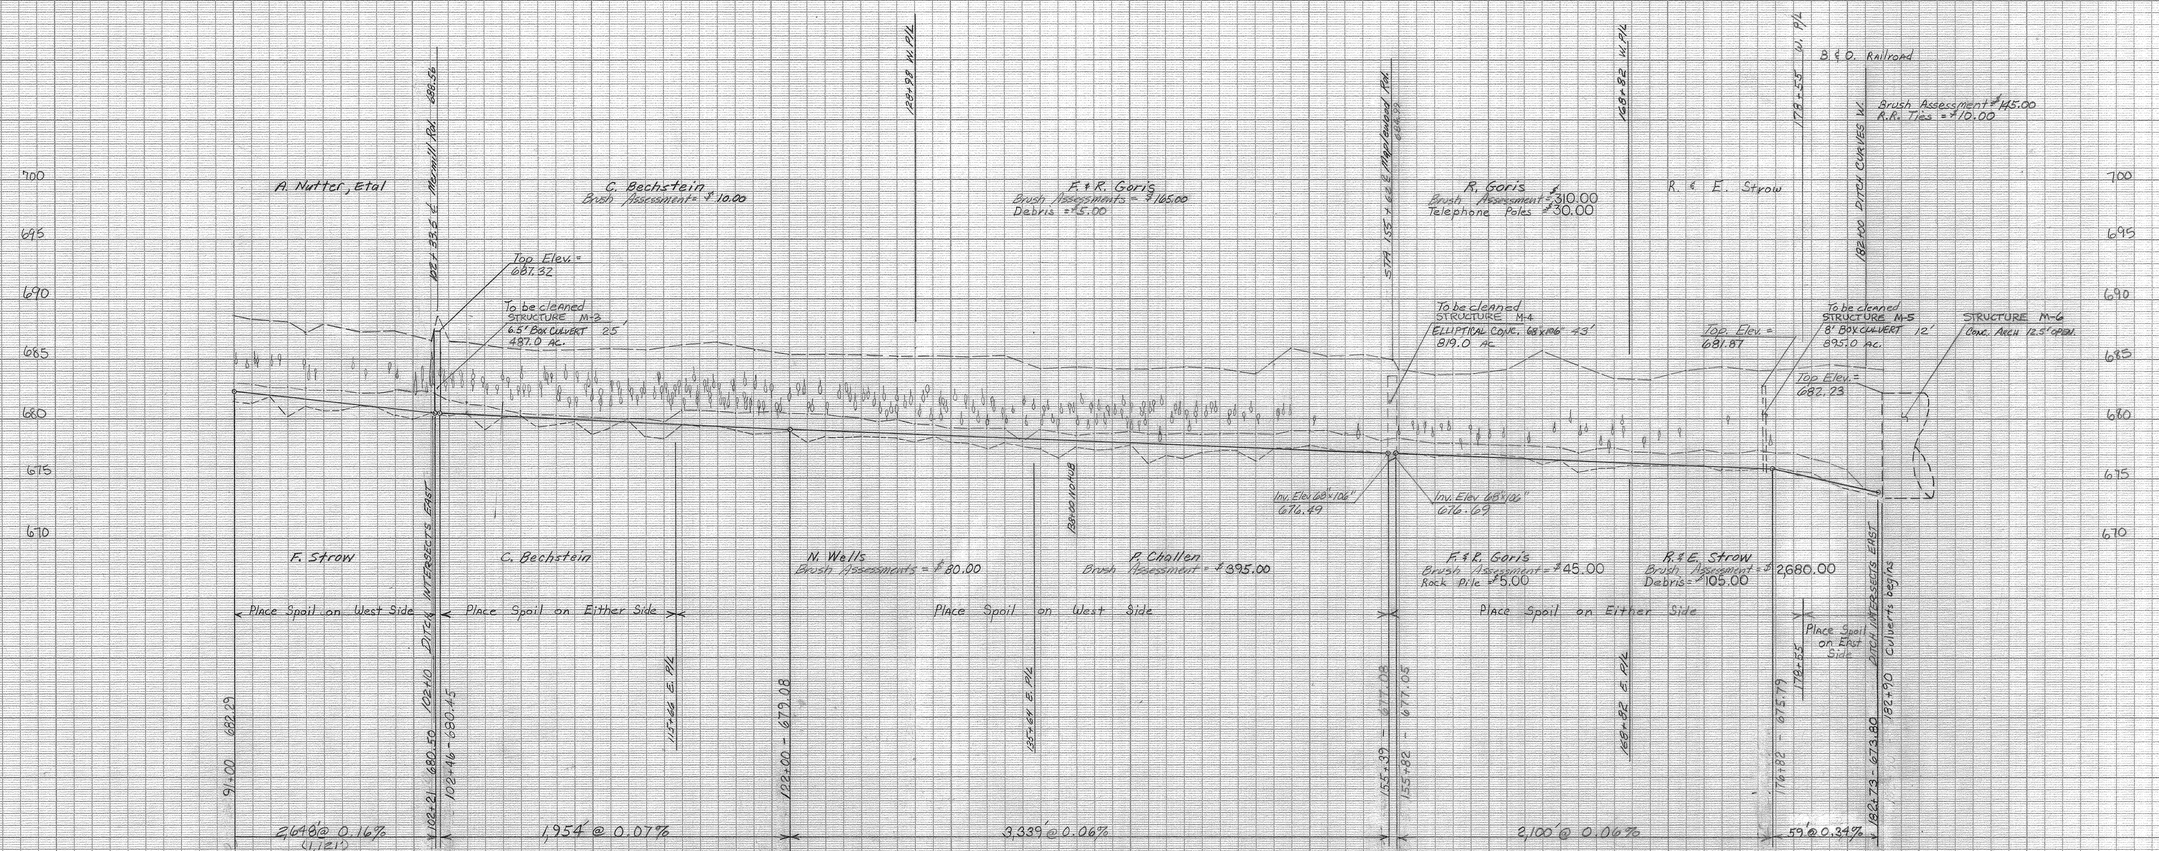

4/16

78171

K+E STANDARD PROFILE PLATE 8 4X30 KEUFFEL & ESSER CO. MADE IN U.S.A.