RAYMOND GORIS
DITCH # 2423 WOOD CTY.
MILTON TWP.
D. McNEELEY – CO. ENGR.

10-17-79

B.M. – First P.P. West of House North Side of Bays Road, 500' South of Ditch
Elev. = 698.36

B.M. – "X" on South End Concrete Pipe @ S.R. 281 over Goris Ditch
Elev. = 691.98

B.M. – Drill Hole in N.E. Corner North Headwall @ Blasius Rd over Goris Ditch
Elev. = 693.24

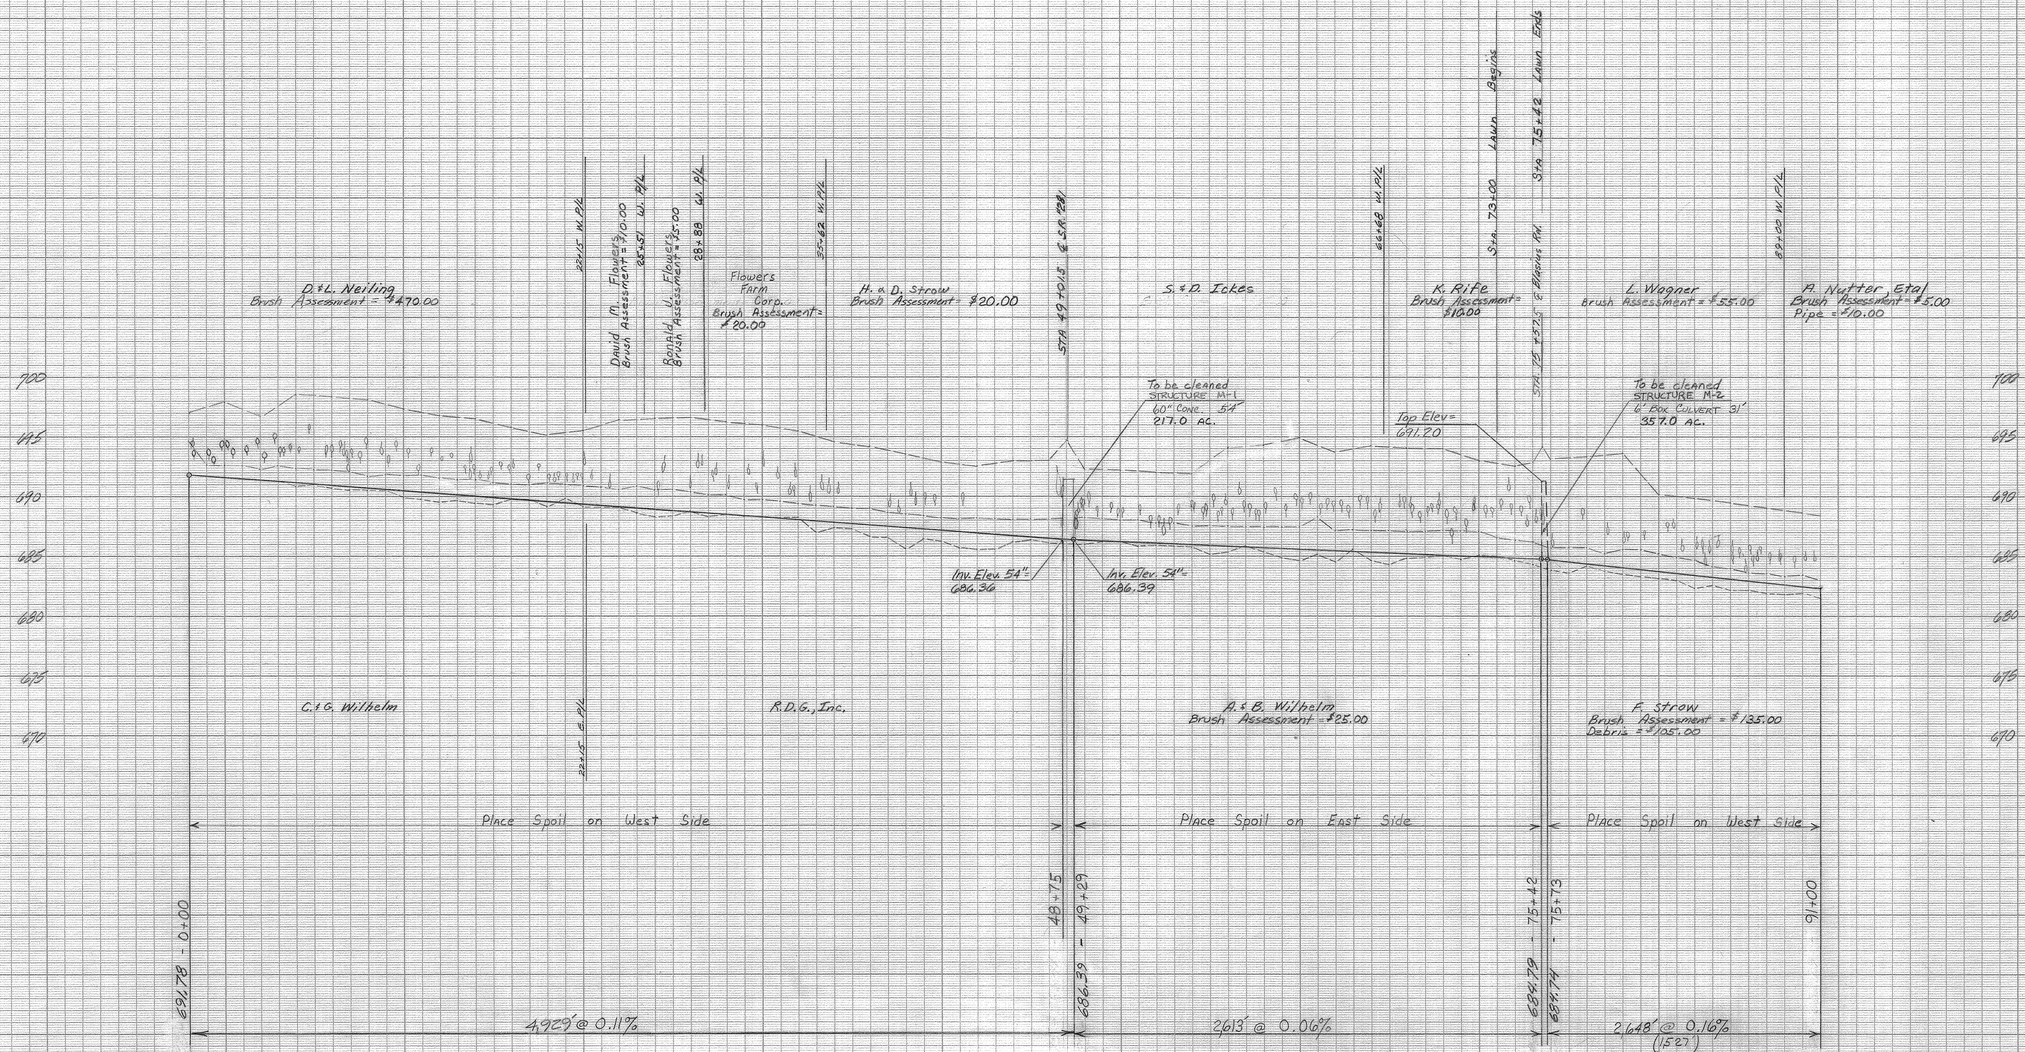

| | | |