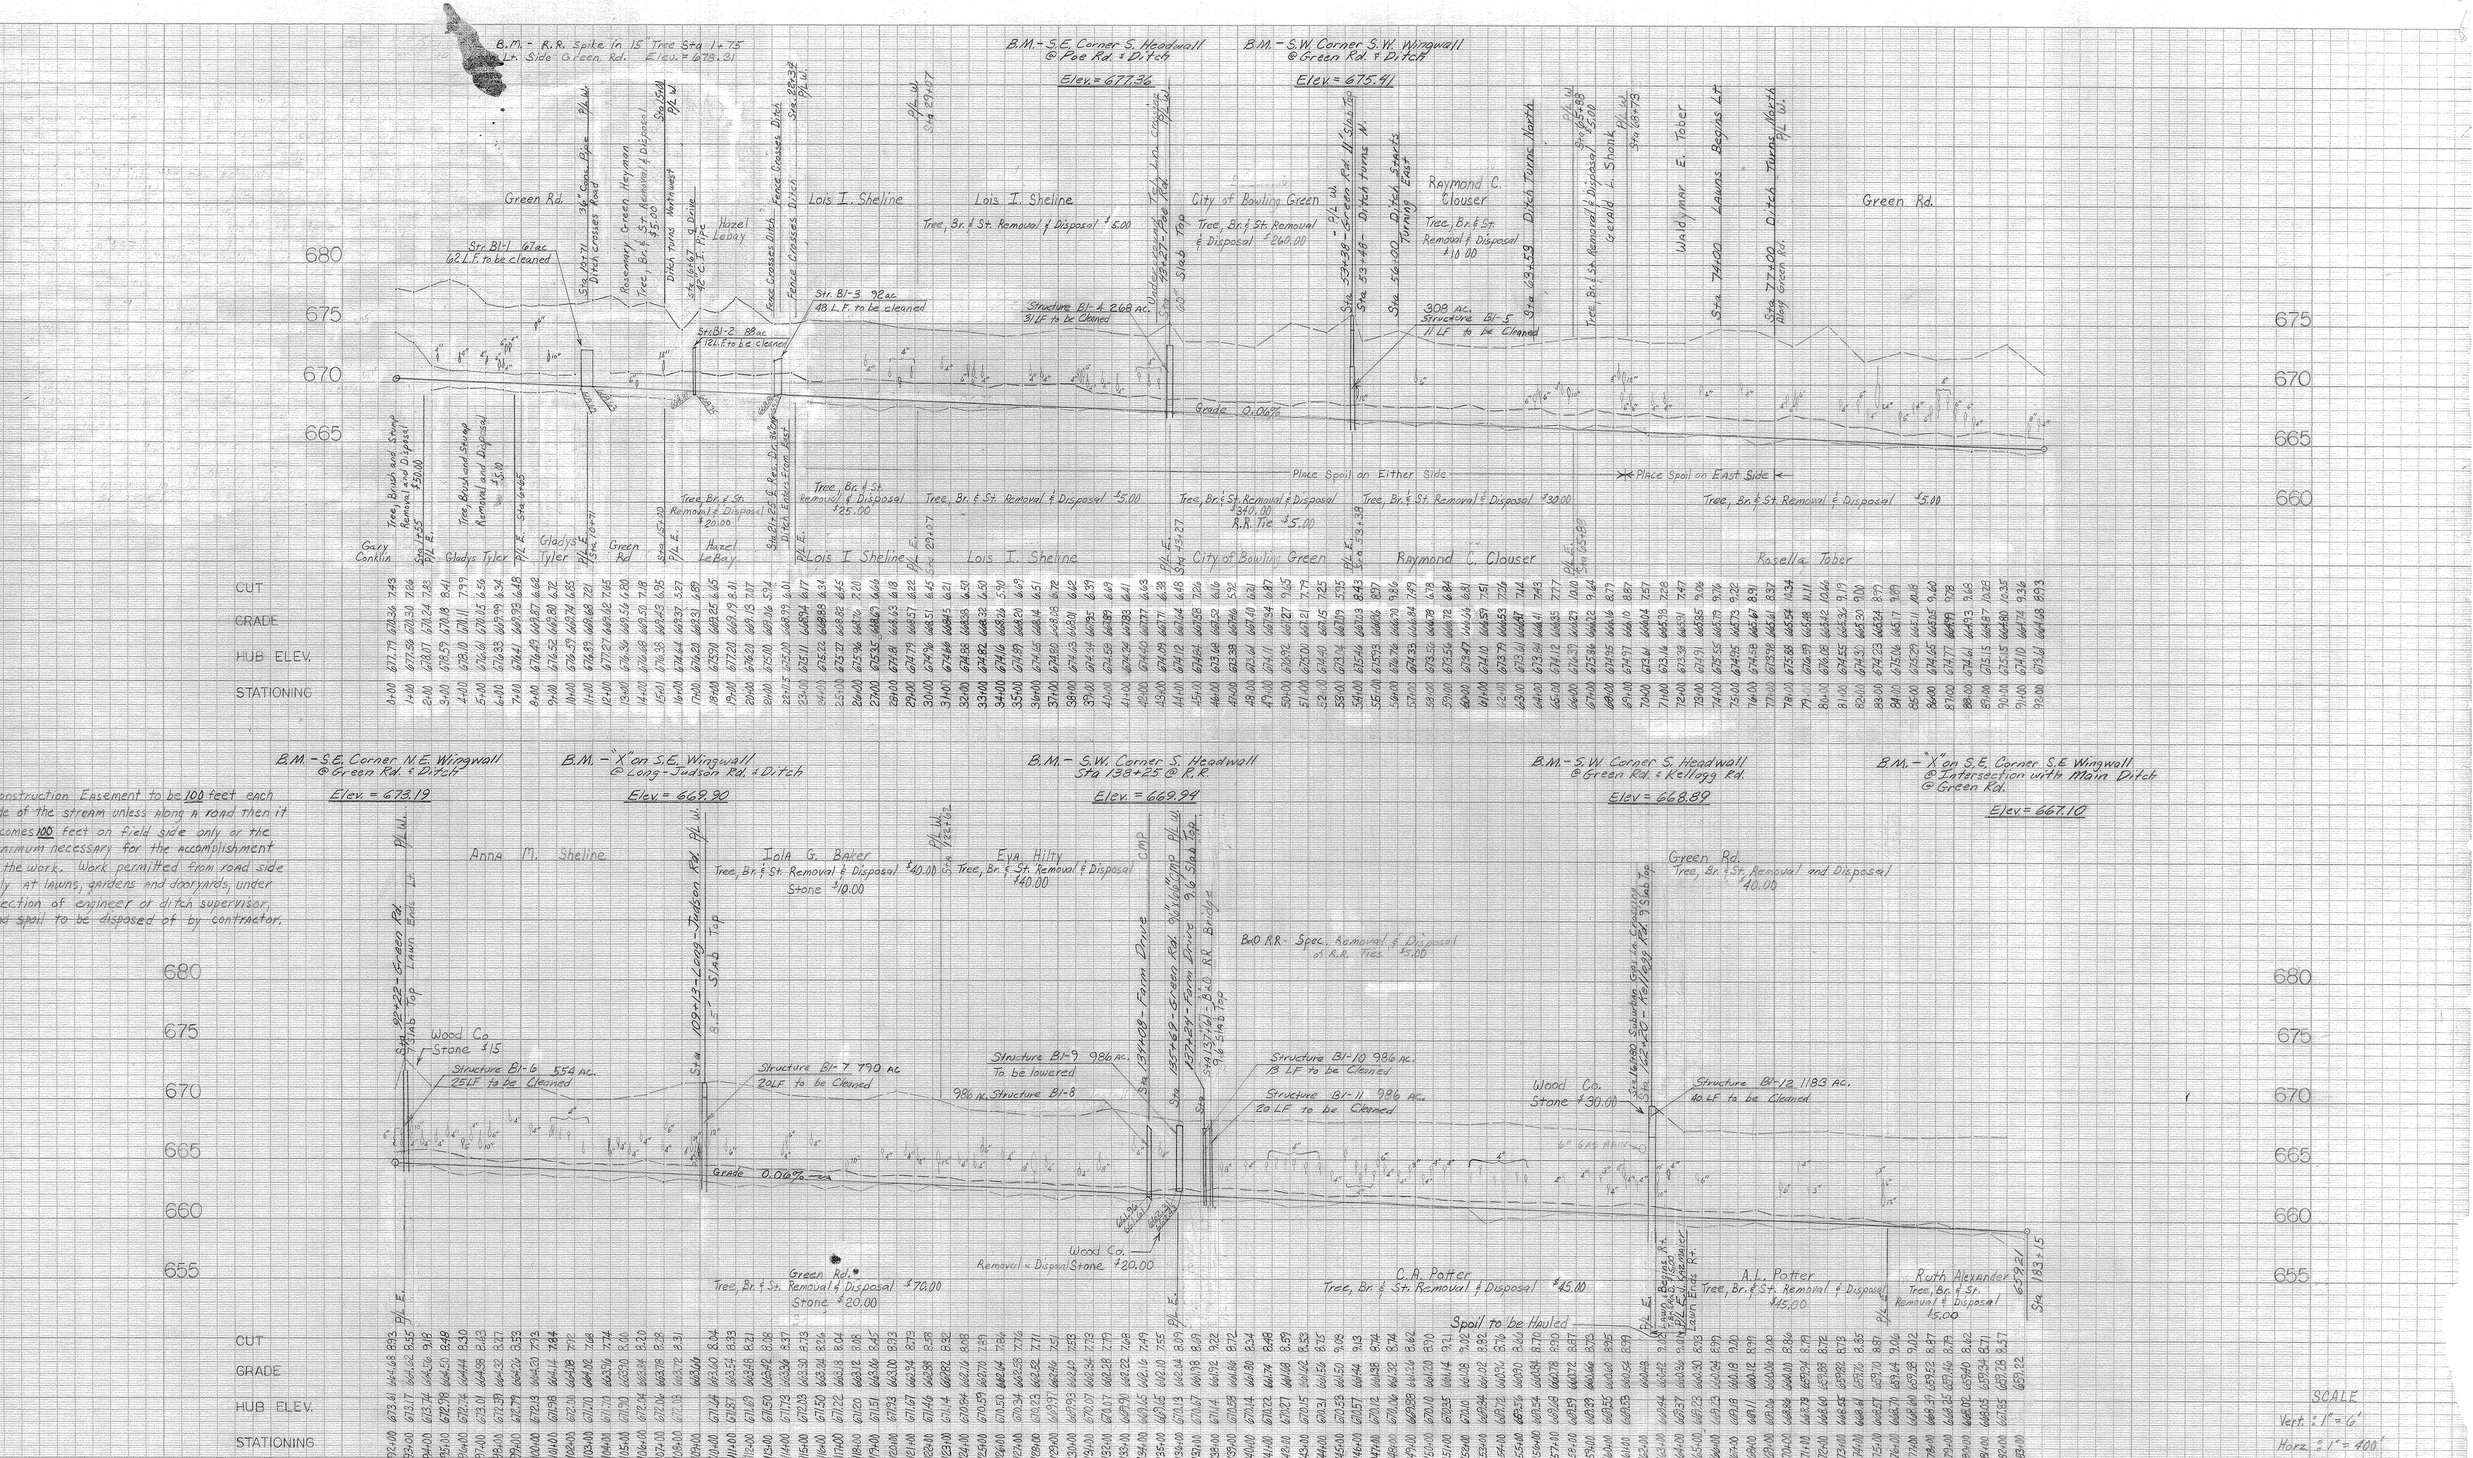
B.M. - R.R. Spike in 15" Tree Sta 1+75 Lt. Side Green Rd. Elev. = 675.31
B.M. - S.E. Corner S. Headwall @ Poe Rd. & Ditch Elev. = 677.36
B.M. - S.W. Corner S.W. Wingwall @ Green Rd. & Ditch Elev. = 675.41
Green Rd.
Lois I. Sheline
City of Bowling Green
Raymond C. Clouser
Waldymar E. Tober
Gerald L. Shank
Gary Conklin
Gladys Tyler
Rosella Tober
Grade 0.06%
Place Spoil on Either Side
Place Spoil on East Side
CUT
GRADE
HUB ELEV.
STATIONING
B.M. - S.E. Corner N.E. Wingwall @ Green Rd. & Ditch Elev. = 673.19
B.M. - "X" on S.E. Wingwall @ Long-Judson Rd. & Ditch Elev. = 668.90
B.M. - S.W. Corner S. Headwall Sta 138+25 @ R.R. Elev. = 669.94
B.M. - S.W. Corner S. Headwall @ Green Rd. & Kellogg Rd. Elev. = 668.89
B.M. - "X" on S.E. Corner S.E. Wingwall @ Intersection with Main Ditch @ Green Rd. Elev. = 667.10
Construction Easement to be 100 feet each side of the stream unless along a road then it becomes 100 feet on field side only or the minimum necessary for the accomplishment of the work. Work permitted from road side only at lawns, gardens and dooryards, under direction of engineer or ditch supervisor, and spoil to be disposed of by contractor.
Anna M. Sheline
Iola G. Baker
Eva Hilty
C.A. Potter
A.L. Potter
Ruth Alexander
Wood Co.
Green Rd.
Grade 0.06%
Spoil to be Hauled
SCALE
Vert. 1" = 6'
Horz. 1" = 400'
STA. 0+00 to STA. 183+15 BRANCH #1
78172
KEUFFEL & ESSER CO.
MADE IN U.S.A.
STANDARD PROFILE
PLATE B 4X30
5/41