PORTAGE TWP. TR. DITCH #2435

BLOOM & PORTAGE TOWNSHIPS
ANTHONY L. ALLION DITCH BOOKS #160 & #163
COUNTY ENGINEER BY GLENN T. AGNER

MARCH 1983

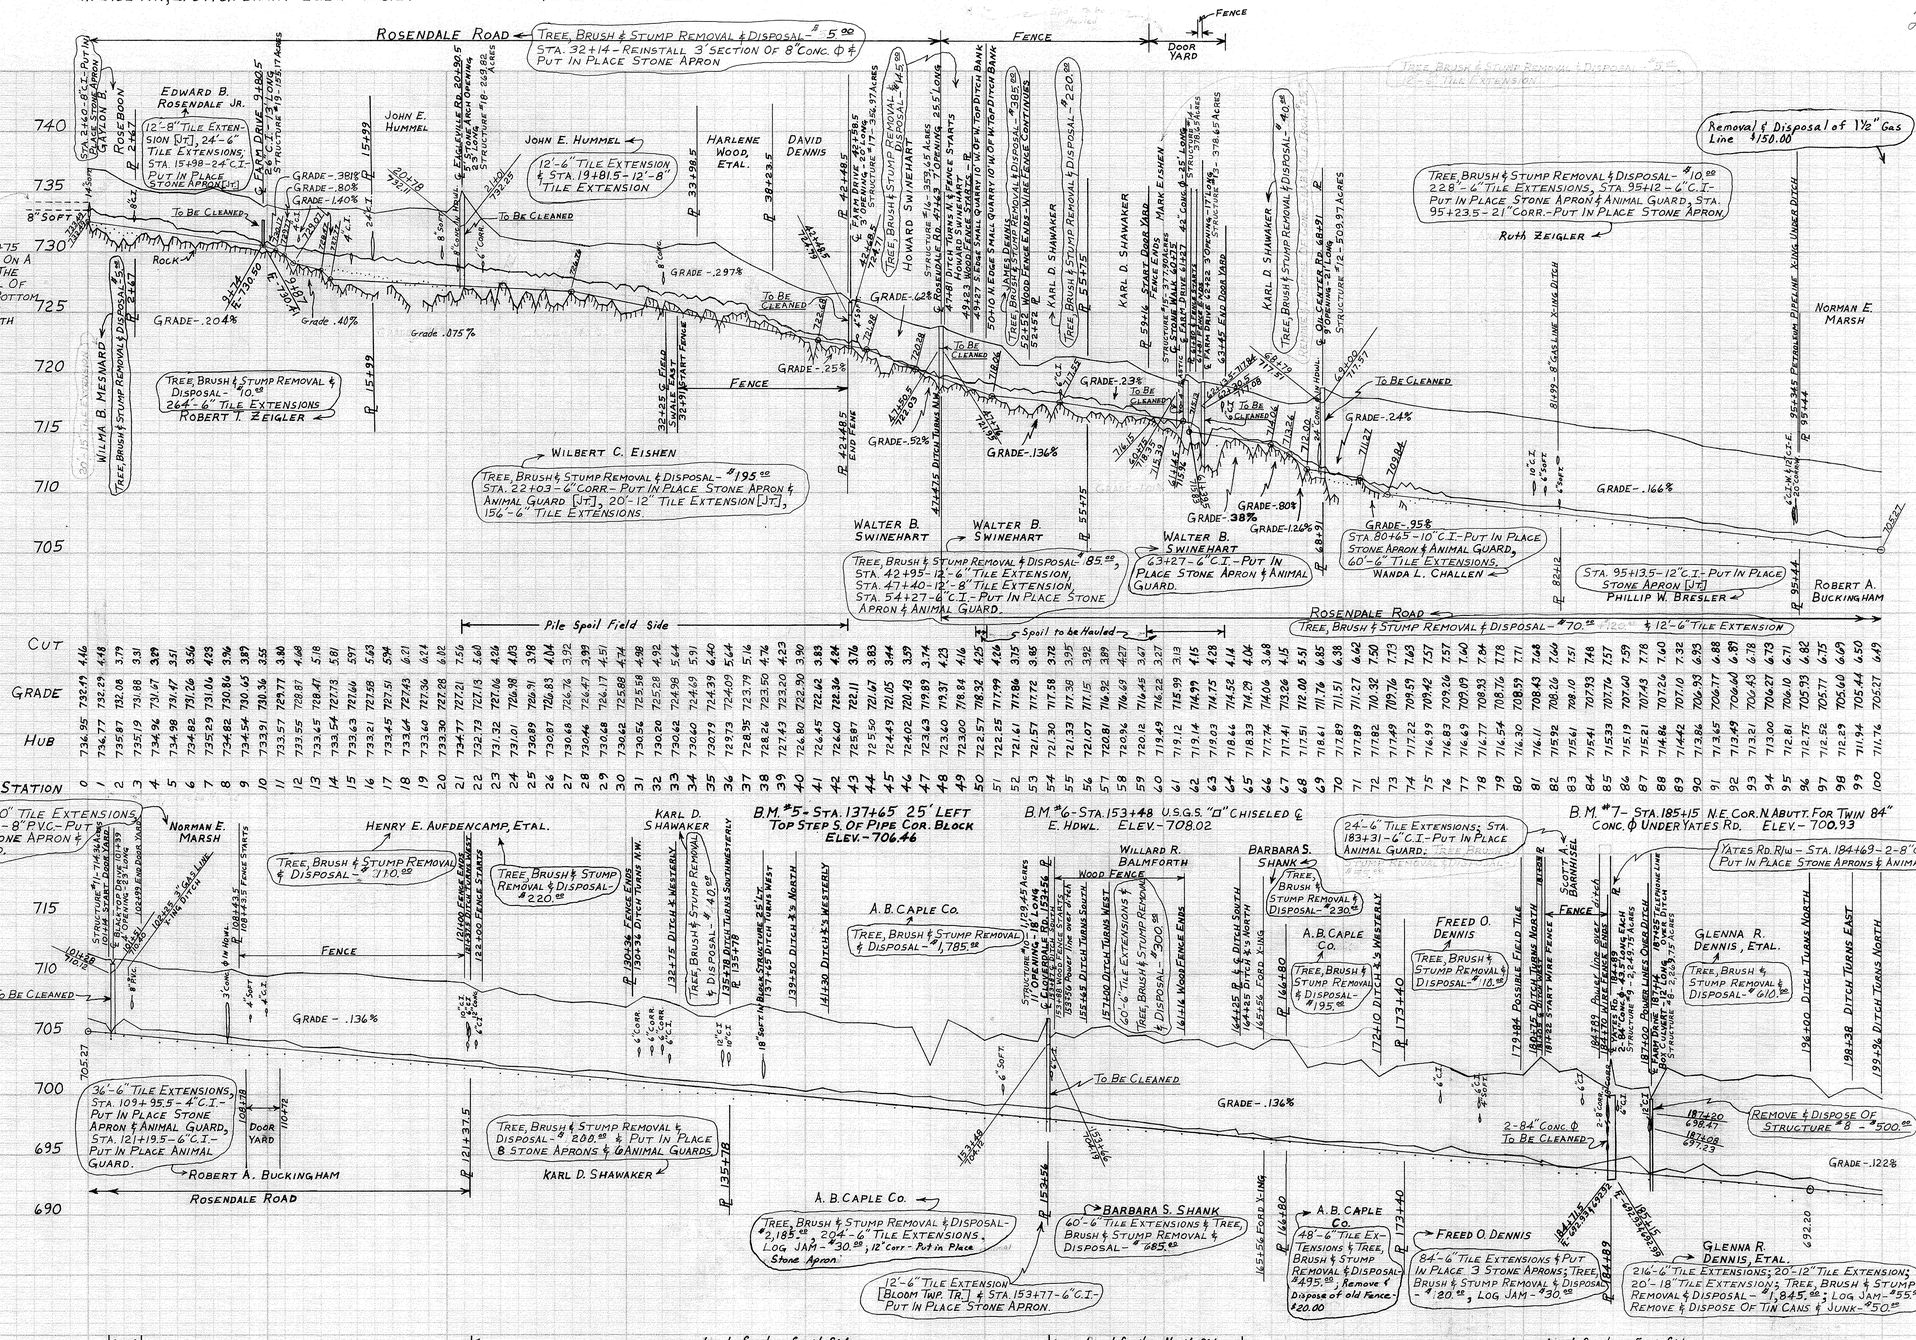

NOTE:
STA. 0+00 TO STA. 13+00 AND STA. 40+75 TO STA. 68+91 — CLEANOUT TO BE ON A FLOW LINE ESTABLISHED BY HIGH POINTS IN THE ROCK BOTTOM AND IS TO CONSIST OF REMOVAL OF EARTH, LOOSE ROCK AND BOULDERS; MINIMUM BOTTOM IN EARTH CUT TO BE 1'-6"; IN ROCK WHATEVER WIDTH OBTAINABLE UP TO 1'-6"; SLOPES IN EARTH 1½ TO 1.

	BOTTOM WIDTH	BANK SLOPE
STA. 0+00 - STA. 13+00	1'-6"	1½:1
STA. 13+00 - STA. 40+75	2'-0"	1½:1
STA. 40+75 - STA. 68+91	1'-6"	1½:1
STA. 68+91 - STA. 153+56	2'-0"	1½:1
STA. 153+56 - STA. 294+61	2'-0"	2:1
STA. 294+61 - STA. 359+02	3'-0"	2:1
STA. 359+02 STA. 465+10.5	4'-0"	2:1
STA. 465+10.5 - STA. 480+00	7'-0"	1½:1
STA. 480+00 - STA. 499+60	4'-0"	2:1