DONALD SNYDER DITCH № 2445 WOOD COUNTY

1/4

① JAMES REED : Par. #10 - 1.0ac.

SPECIAL - 122 LIN. FT. OF SPOIL TO BE HAULED @ $1.00\FT. = $122.00.

② FRANCES DVORACK : Par. #9 - 1.0ac.

SPECIAL - 122 LIN. FT. OF SPOIL TO BE HAULED @ $1.00\FT. = $122.00.

③ SANDRA MERZ : Par. #5 - 0.21ac.

SPECIAL - 45 LIN. FT. OF SPOIL TO BE HAULED @ $1.00\FT. = $45.00.

④ ROBERT JAROSZ : Par. #3 - 1.0ac.

SPECIAL - 115 LIN. FT. OF SPOIL TO BE HAULED @ $1.00\FT. = $115.00.

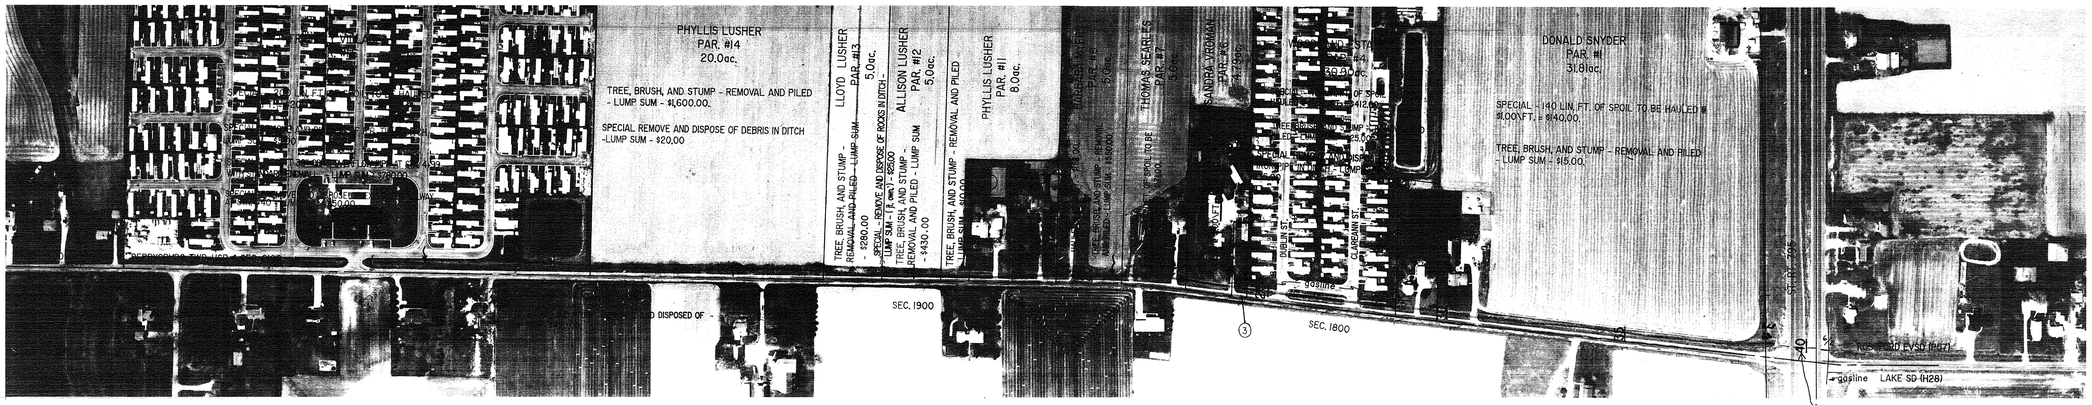

SPECIAL - REMOVE AND DISPOSE OF BRIDGE FORMS INSIDE STR. #M4 - LUMP SUM - $20.00

SPECIAL - CLEANING OF STR. # M13 (174 lin. ft. of 60" conc. pipe) - LUMP SUM - $ 740.00.

B.M. #5 - Small Railroad Spike E. Side Power Pole Sta 0+74 - 628.50

B.M. #4 - Top & N. End 36" Concrete Pipe Sta 25+55 at Dublin Street - 624.24

B.M. #3 - Top & N. End 60" Concrete Pipe Under St. Rt. 795 Sta. 40+86 - 621.53

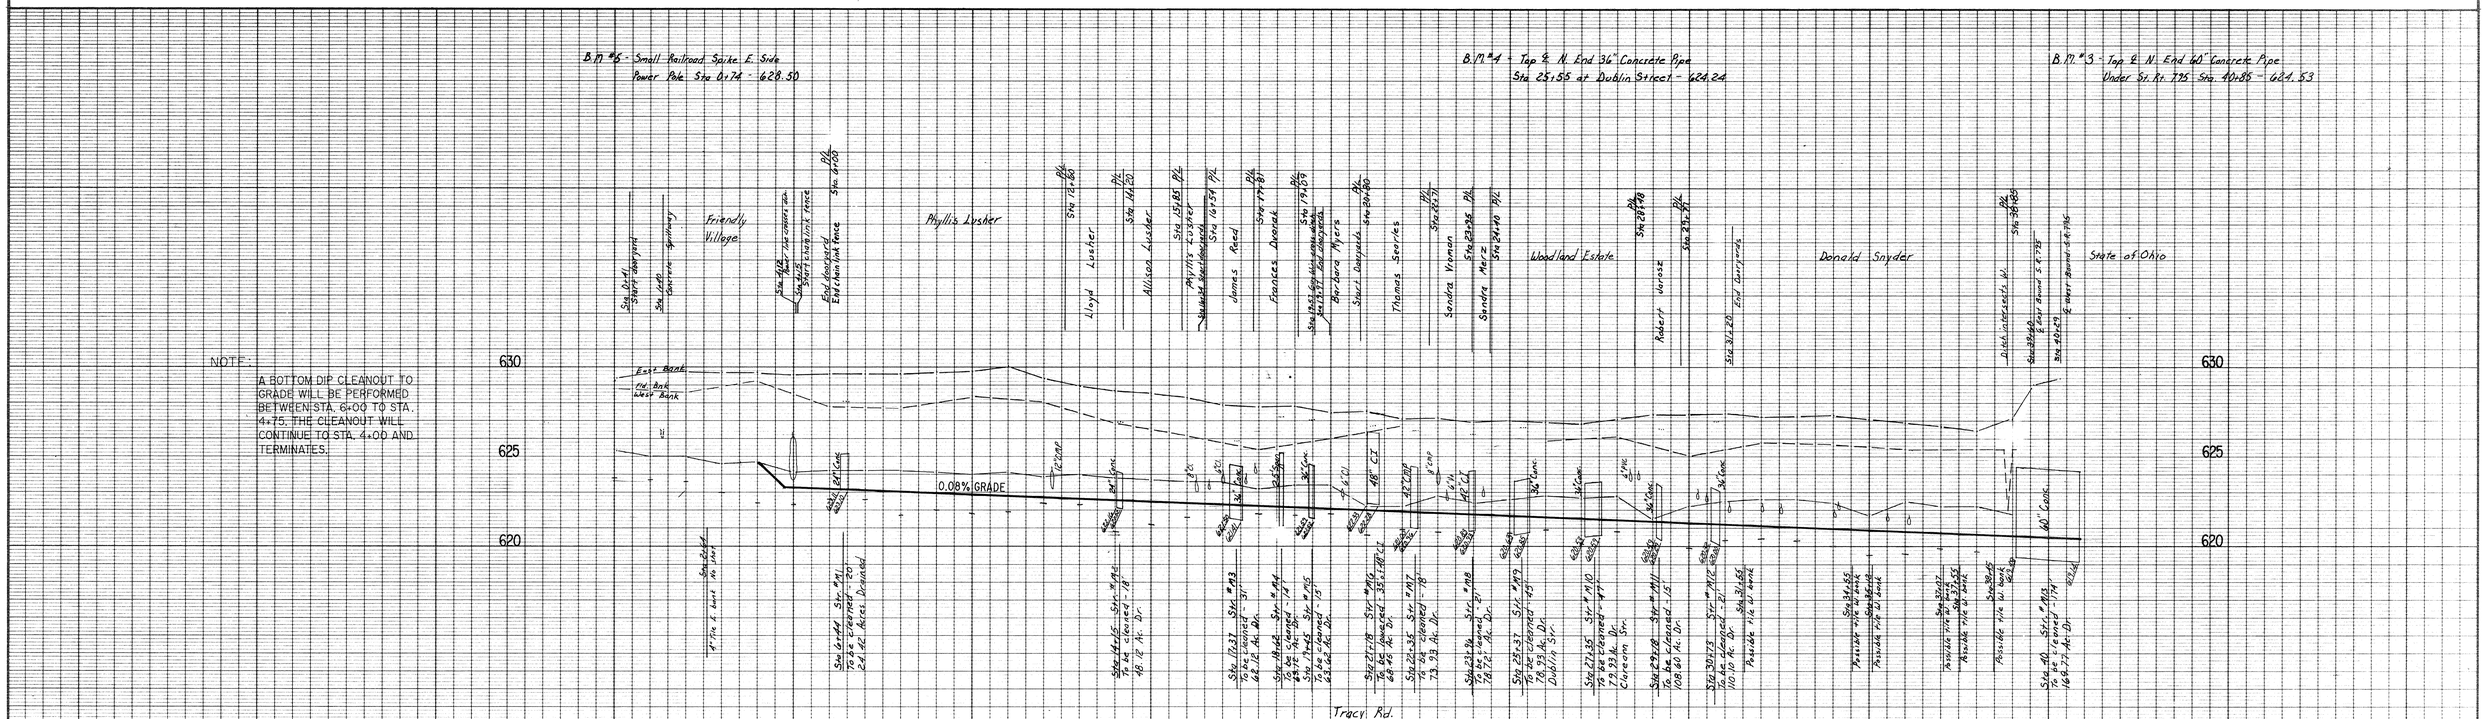

STA.	STAKE	GRADE	CUT
0	629.32		
	629.68	PUT UNDER MAINTENANCE	
	629.76		
	629.71		
	629.73		
5	629.60	623.24	6.36
	629.65	623.16	6.49
	629.63	623.08	6.55
	629.59	623.00	6.59
	629.69	622.92	6.77
10	629.73	622.84	6.89
	630.00	622.76	7.24
	629.36	622.68	6.68
	628.94	622.60	6.34
	628.70	622.52	6.18
15	628.56	622.44	6.12
	628.34	622.36	5.98
	627.92	622.28	5.64
	627.79	622.20	5.59
	627.83	622.12	5.71
20	627.46	622.04	5.42
	627.54	621.96	5.58
	627.13	621.88	5.25
	627.14	621.80	5.34
	626.91	621.72	5.19
25	627.01	621.64	5.37
	626.87	621.56	5.31
	626.84	621.48	5.36
	627.07	621.40	5.67
	627.38	621.32	6.06
30	627.34	621.24	6.10
	627.41	621.16	6.25
	627.22	621.08	6.14
	627.24	621.00	6.24
	627.32	620.92	6.40
35	627.09	620.84	6.25
	626.92	620.76	6.16
	626.73	620.68	6.05
	626.54	620.60	5.94
	627.17	620.52	6.65
40		620.44	

MAIN 0+00 ⟹ 40+29