Paul E. Rader Petition
Ditch Improvement Project
#2449
Scale : 1"=5'

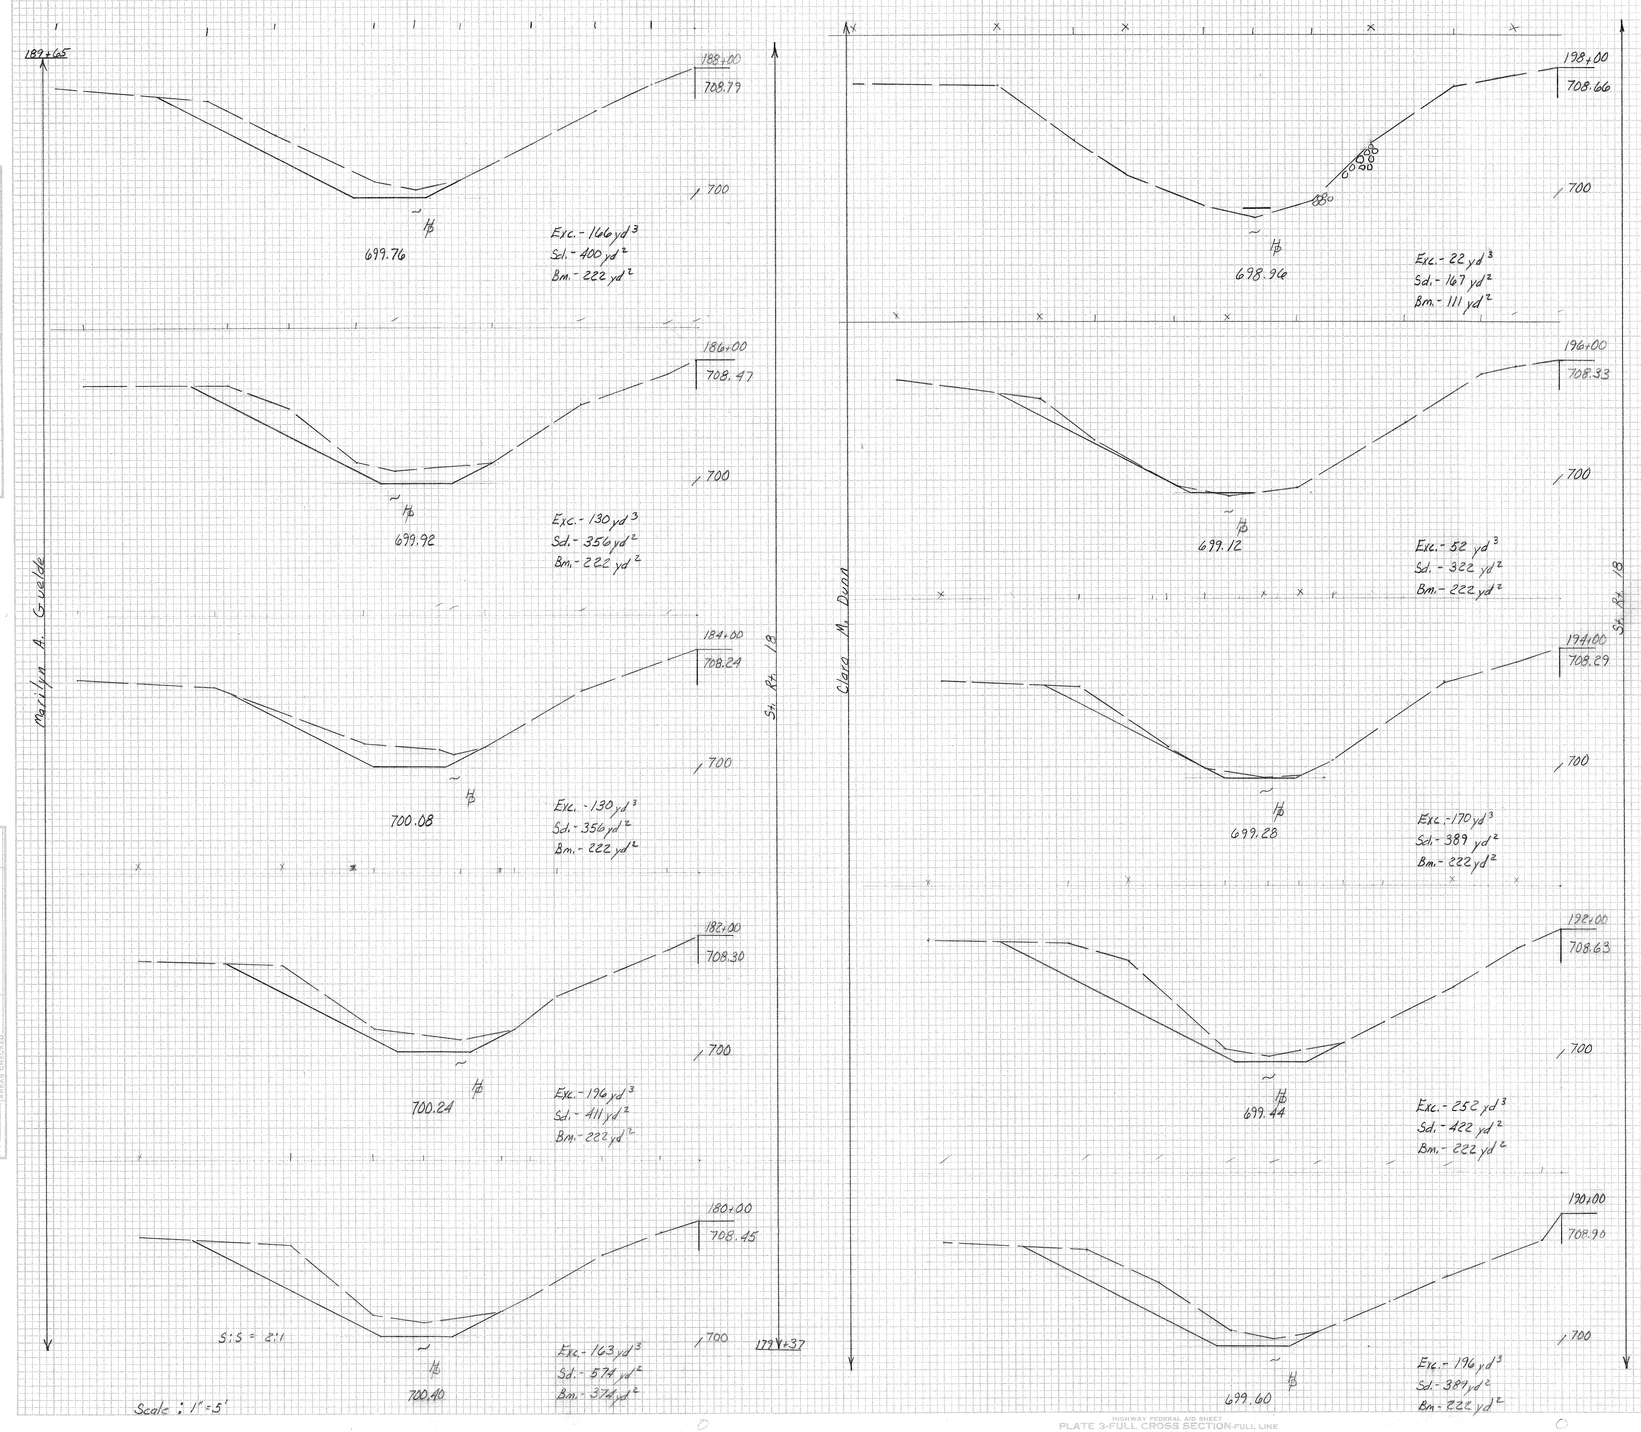

Grand Totals :

Excavation - 4,126 cu. yds.
Seeding - 11,774 sq. yds.
Seeded Berm 7,946 sq. yds.

Scale : 1"=5'

Sta 180 → Sta 202

FINAL SURVEY		BY	DATE
NOTE BOOK NO.	SURVEYED		
	PLOTTED		
	TEMPLATE		
	AREAS		
	AREAS CHECKED		

ORIGINAL SURVEY		BY	DATE
NOTE BOOK NO.	SURVEYED		
	PLOTTED		
	TEMPLATE		
	AREAS		
	AREAS CHECKED		

HIGHWAY FEDERAL AID SHEET
PLATE 3-FULL CROSS SECTION-FULL LINE
3M TELEBYNE
PRINTED IN U.S.A.