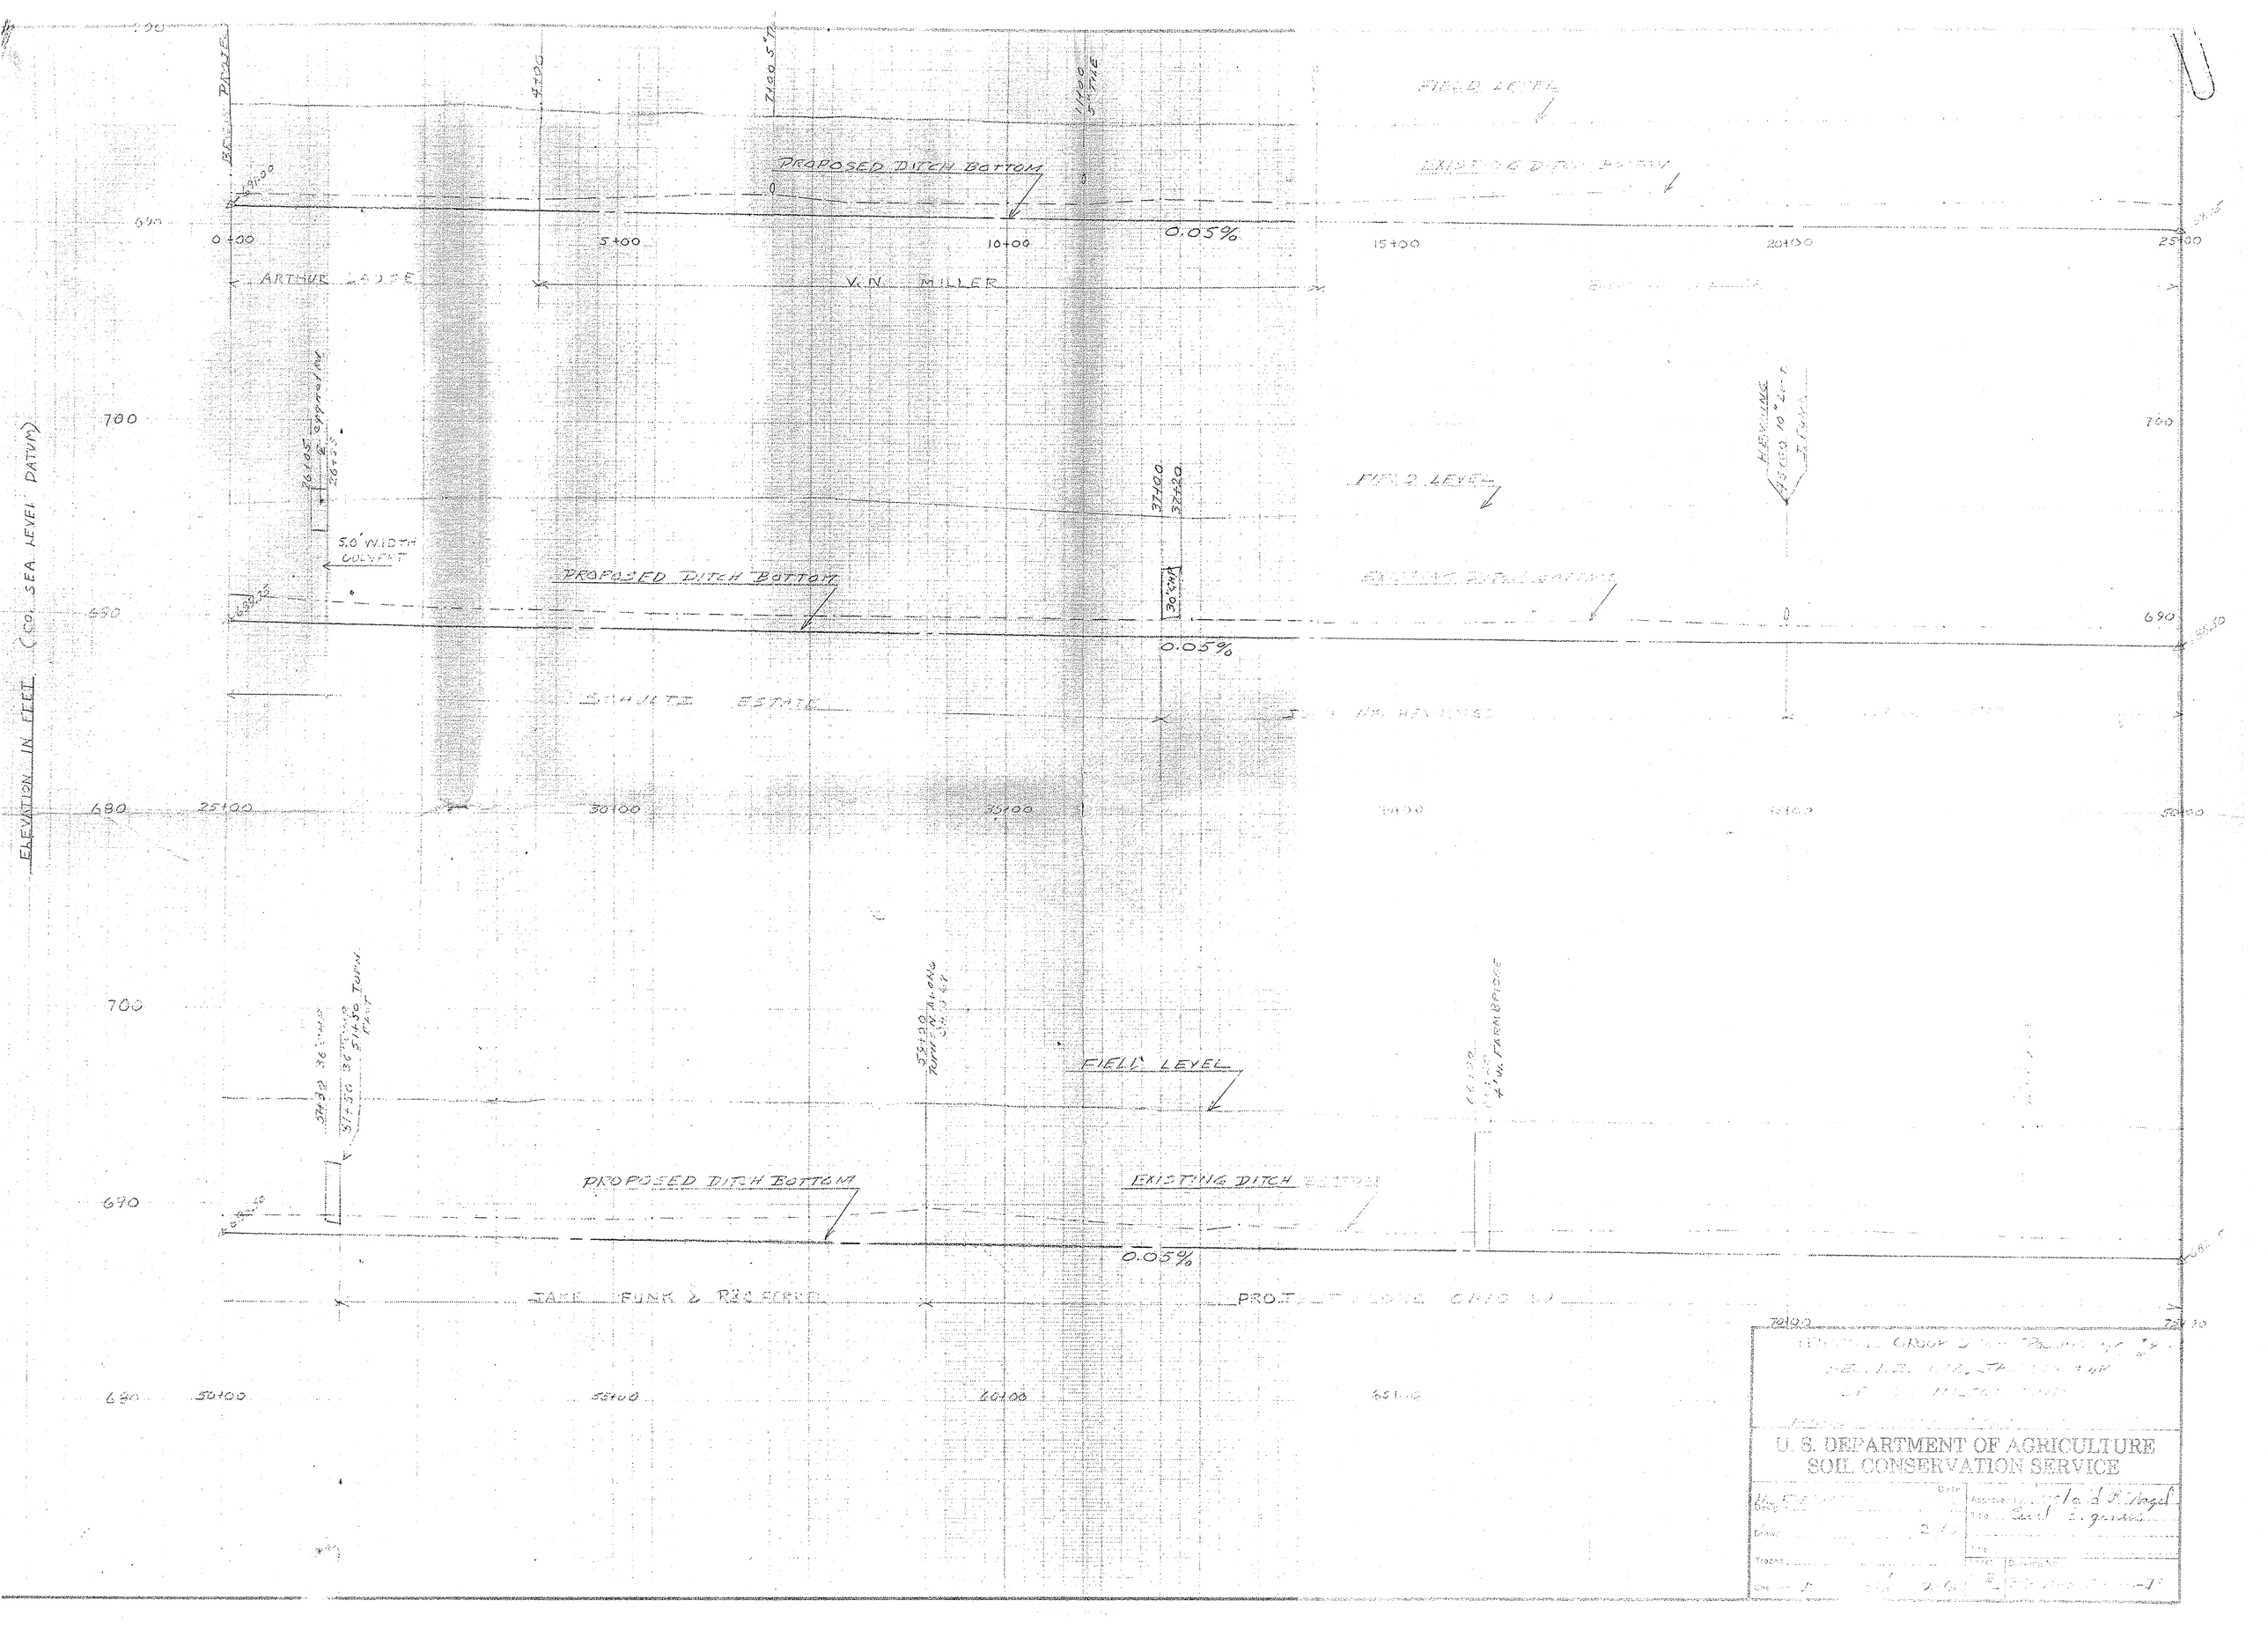
ELEVATION IN FEET (CONT. SEA LEVEL DATUM)
PROPOSED DITCH BOTTOM
FIELD LEVEL
EXISTING DITCH BOTTOM
0.05%
ARTHUR LADSE
V. N. MILLER
5.0' WIDTH CULVERT
30" CMP
HEWLING
PROPOSED DITCH BOTTOM
FIELD LEVEL
EXISTING DITCH BOTTOM
0.05%
SHAULTZ ESTATE
FIELD LEVEL
PROPOSED DITCH BOTTOM
EXISTING DITCH BOTTOM
0.05%
U. S. DEPARTMENT OF AGRICULTURE
SOIL CONSERVATION SERVICE