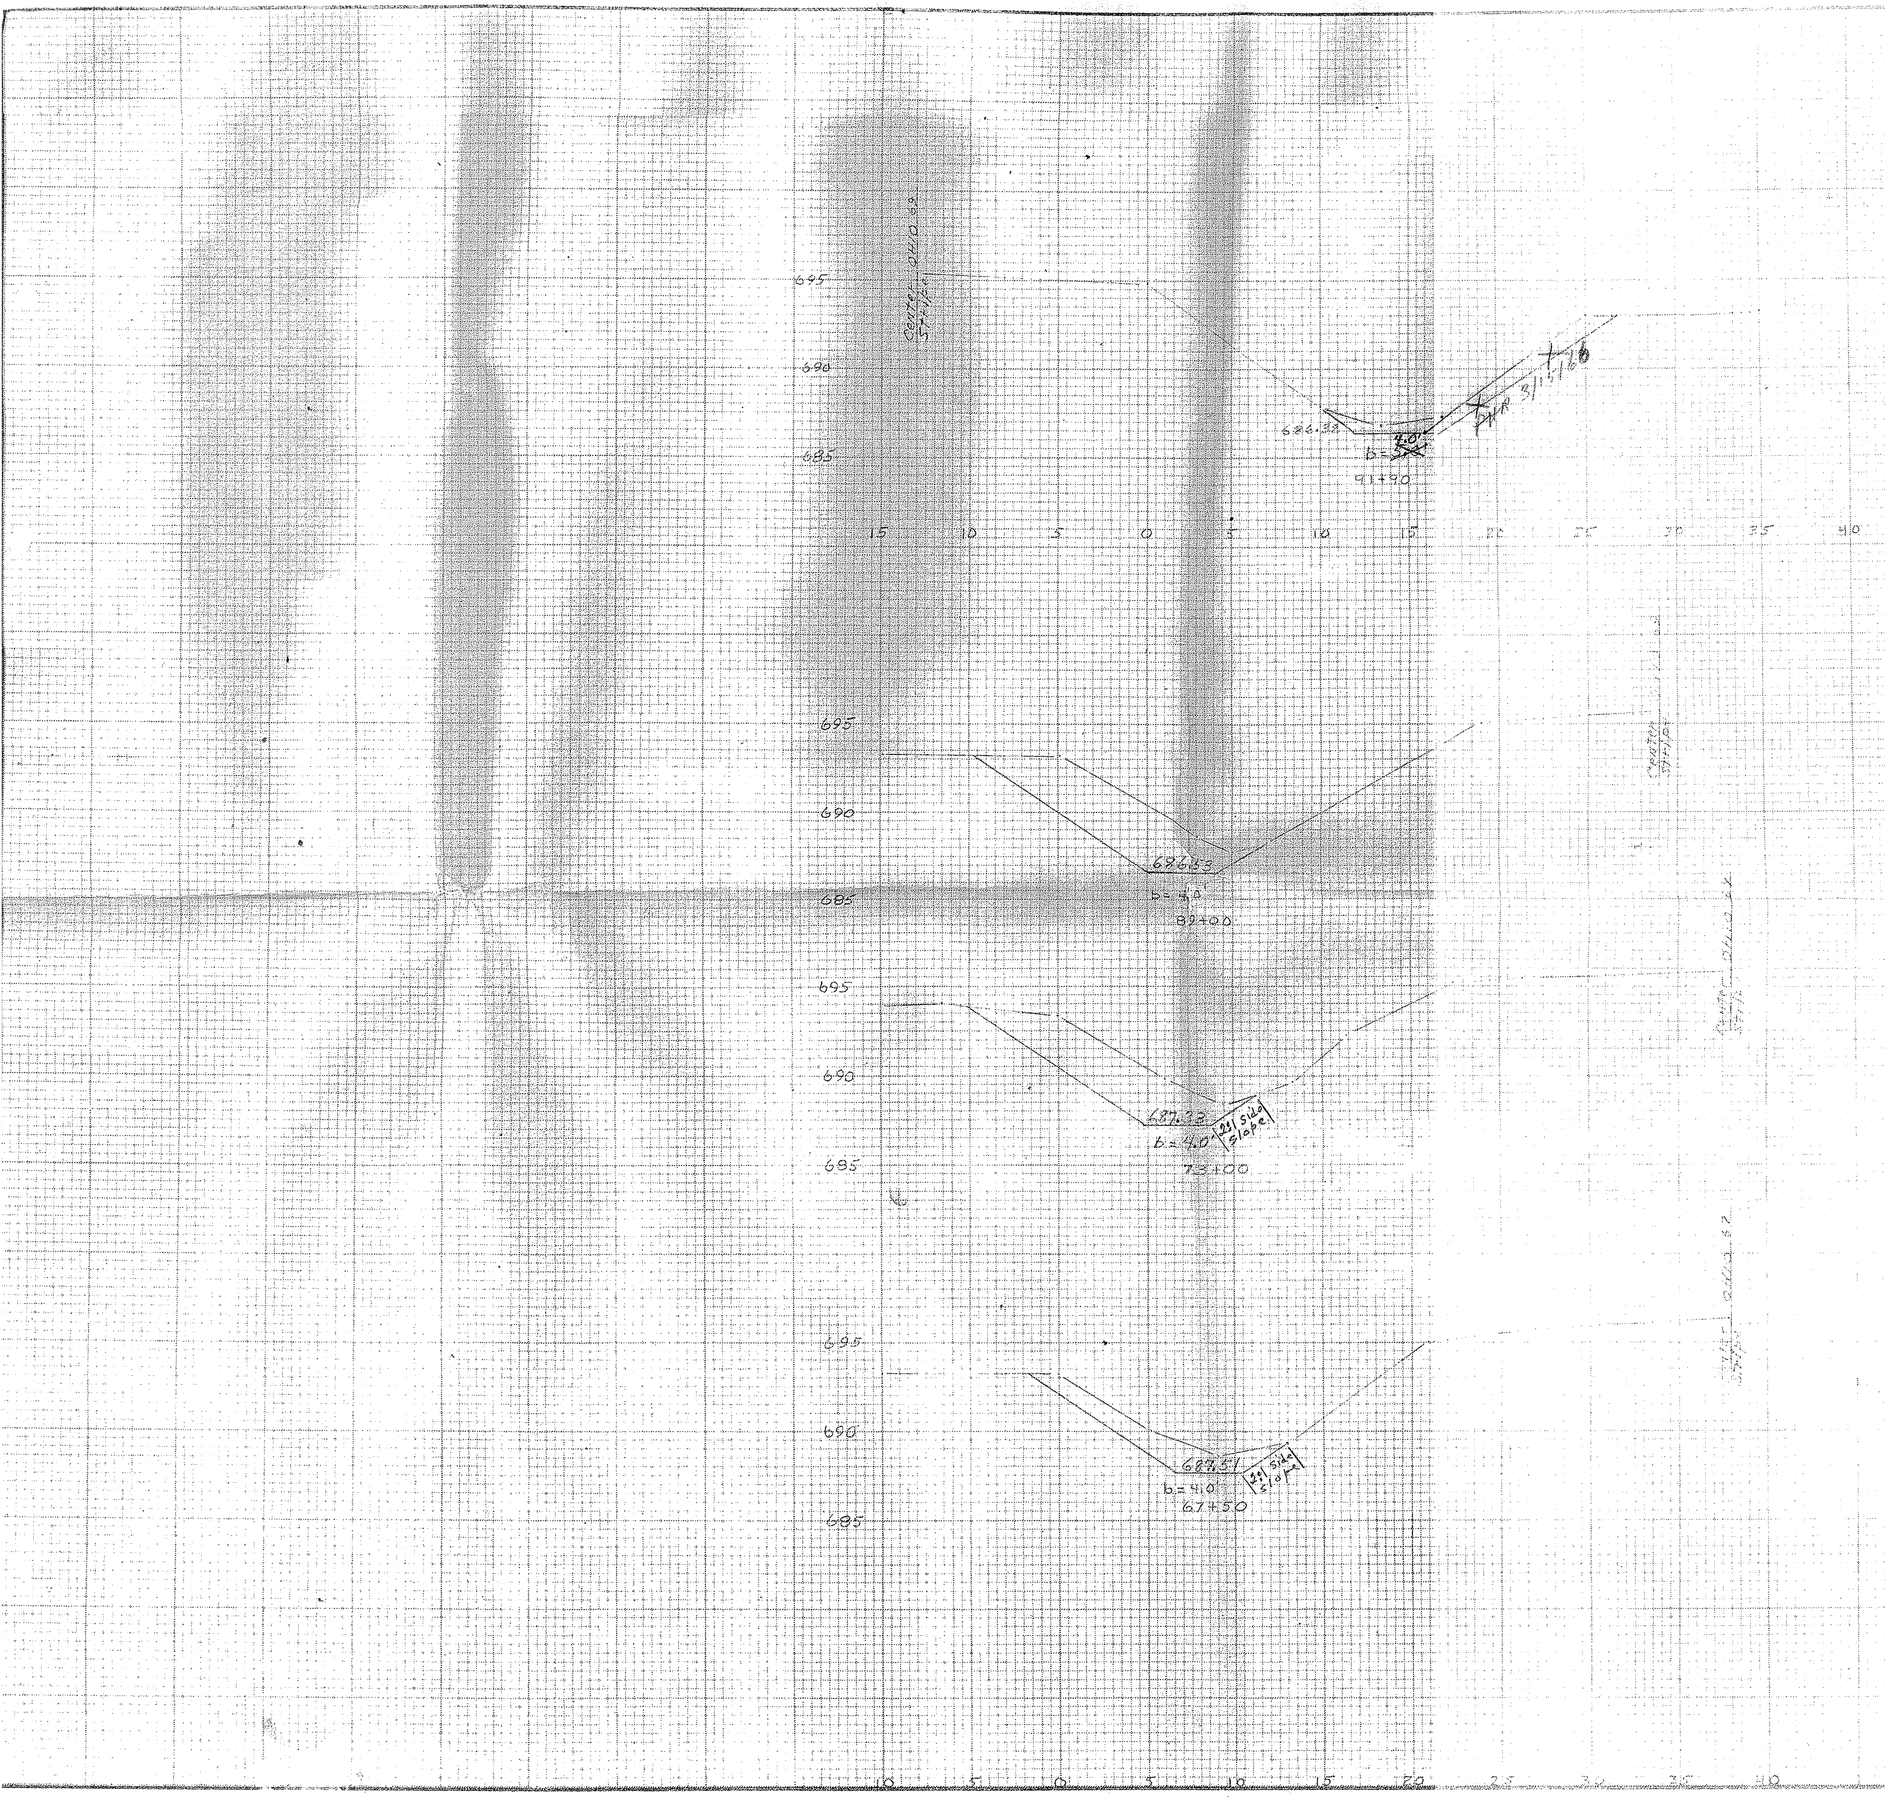

HENNINGS WOOD DITCH 65 PROJECT Acr #9
SEC. 1, 2, 11 & 12 - T.4S - R.10W
SECTION MILTON TWP.
WOOD COUNTY STATE OF OHIO

U. S. DEPARTMENT OF AGRICULTURE
SOIL CONSERVATION SERVICE

Designed H. L. RIEDNAUER	Date 1-66	Approved by Richard R. Nagel	
Drawn H. L. RIEDNAUER	1-66	Title Civil Engineer	
Traced		Title	
Checked R. Nagel	2-66	Sheet No. 5 of 5	Drawing No. 3-HD-1-15-6624

FORM SCS-115 (APRIL 1963)

U.S. GOVERNMENT PRINTING OFFICE 1963 O - 698-415