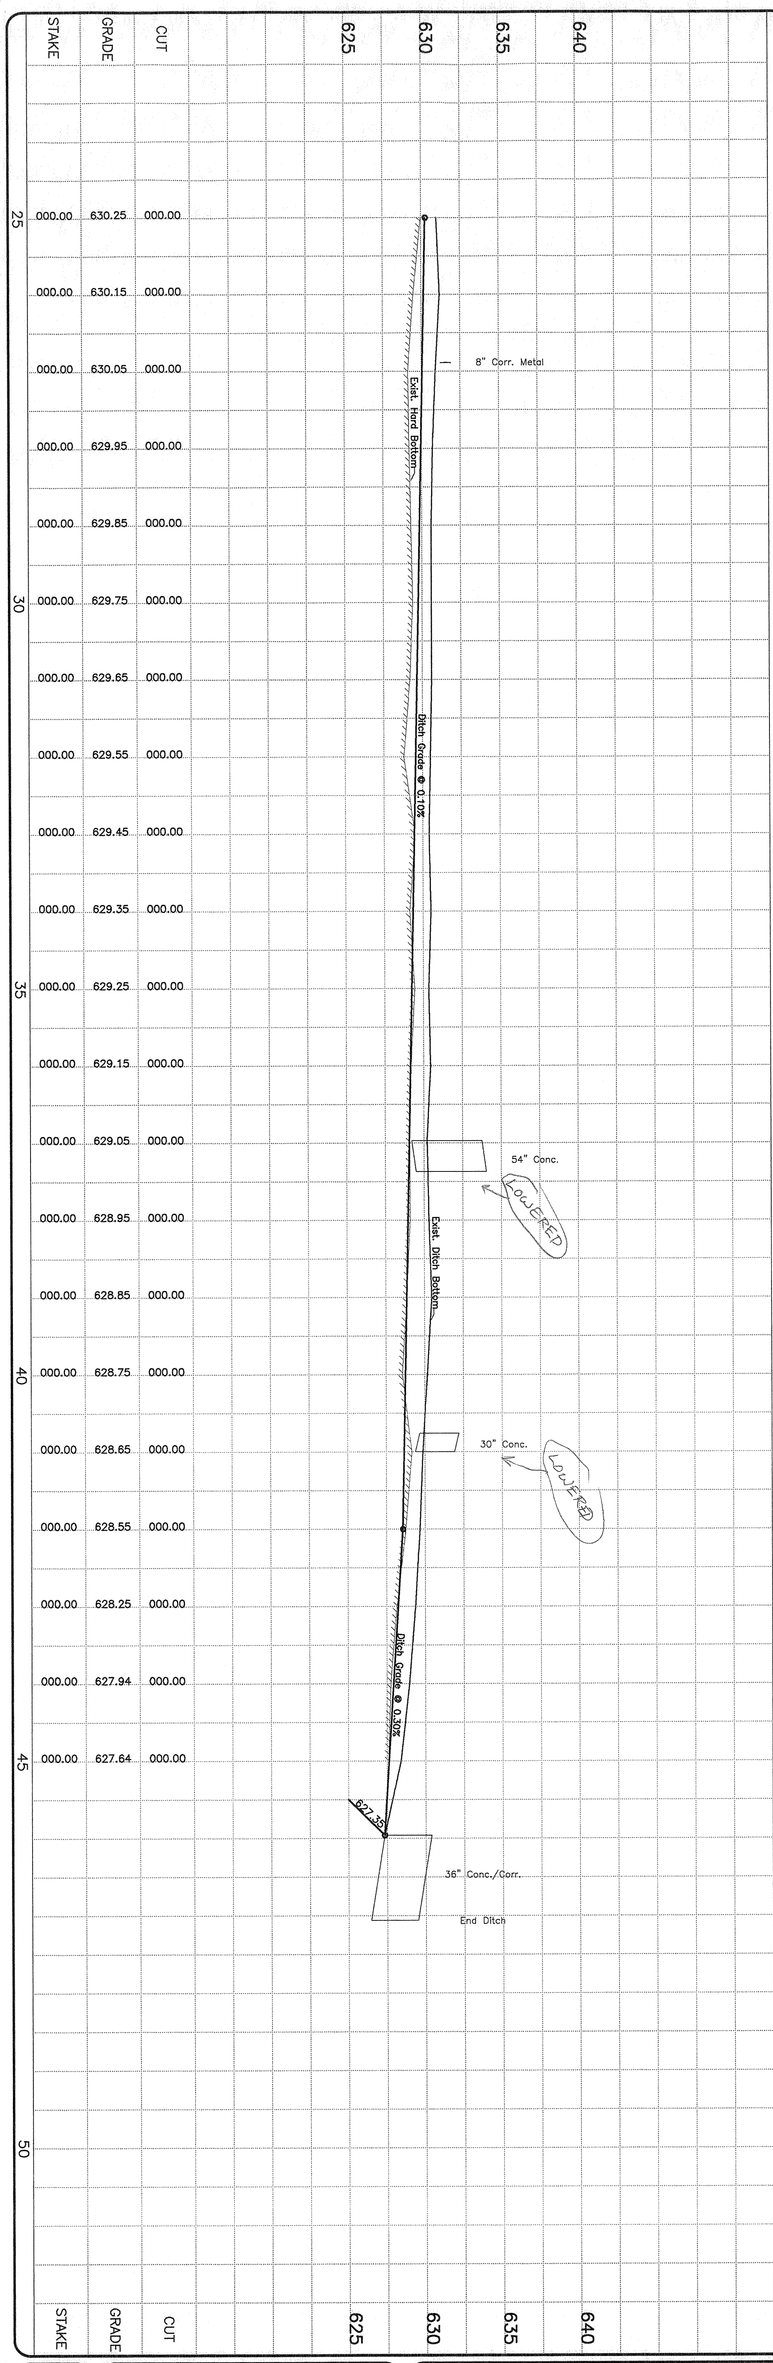

2/2

DITCH ALONG JOSEPH RD.
DITCH NO. 17A
WOOD COUNTY

SITE PLAN
STA. 25+00 TO STA. 47+06

DESIGNED	REVIEWED	REVISED
000		
DRAWN	APPROVED	PROJECT NUMBER
000		0000

WOOD COUNTY ENGINEER'S OFFICE
Anthony L. Allion, County Engineer
Bowling Green, Ohio