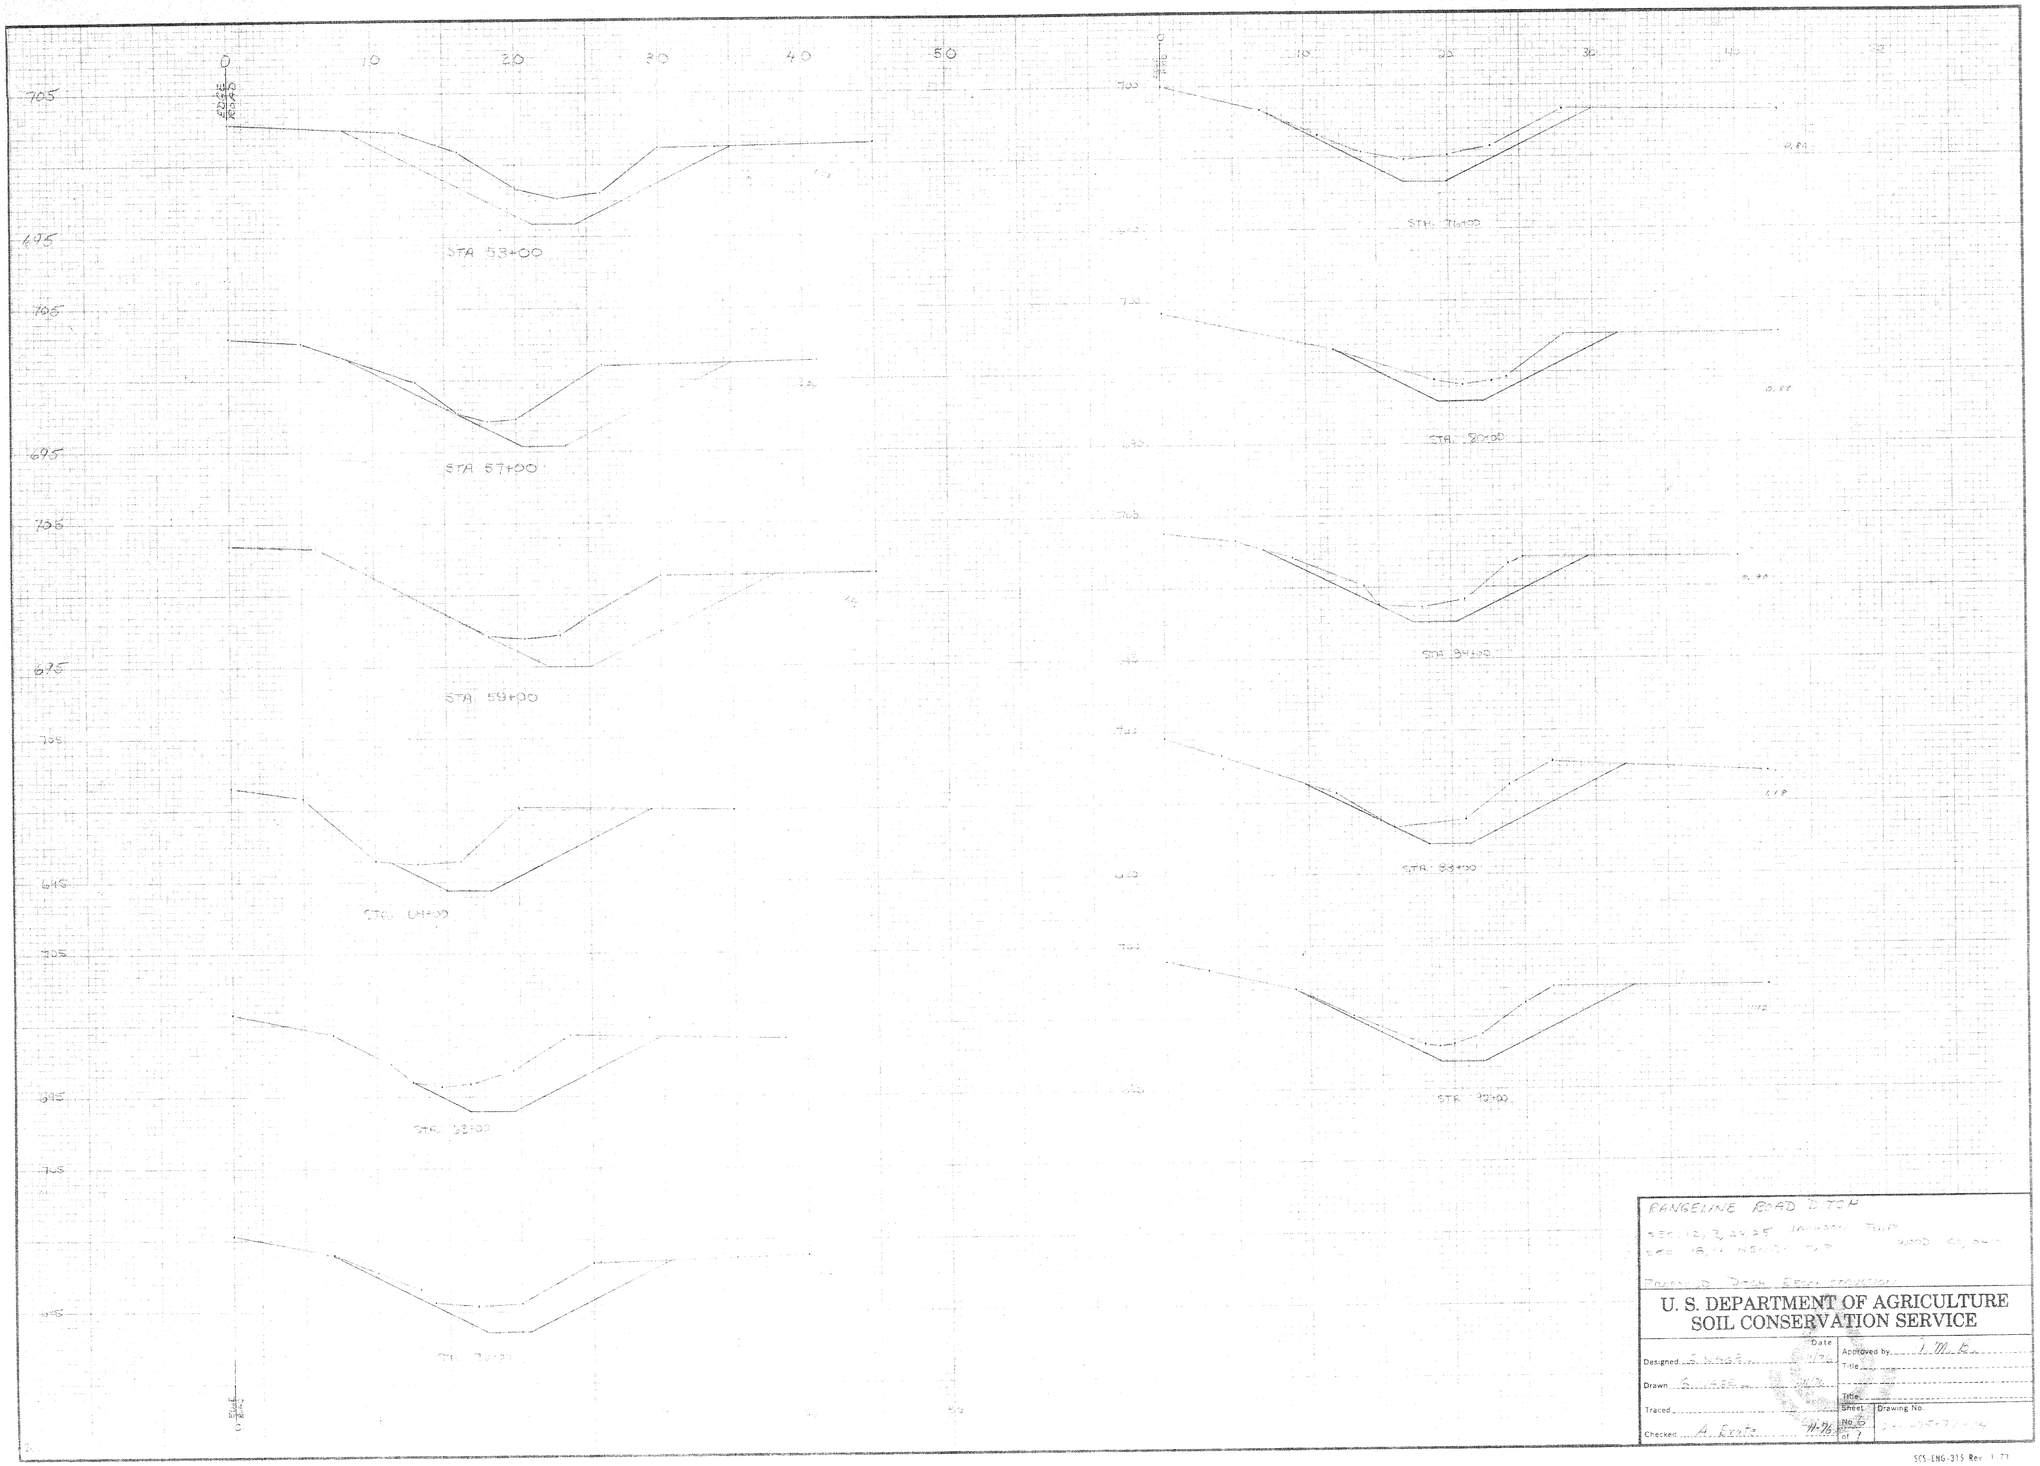
STA 53+00
STA 57+00
STA 59+00
STA 80+00
STA 84+00
STA 88+00
RANGELINE ROAD DITCH
U. S. DEPARTMENT OF AGRICULTURE
SOIL CONSERVATION SERVICE
Designed
Drawn
Traced
Checked
Approved by
Title
Sheet
Drawing No.
SCS-ENG-315 Rev. 1-73