NOTICE TO UNDERWRITERS AND OTHERS

UNLESS OTHERWISE SPECIFICALLY SHOWN BY MEANS OF PROFILES AND ELEVATIONS, THIS CONSTRUCTION PLAN REPRESENTS ONLY SURFACE CONDITIONS AND PRACTICE LAYOUT REQUIREMENTS. NO REPRESENTATION IS MADE BY THE SOIL CONSERVATION SERVICE, USDA, AS TO THE EXISTANCE OR NONEXISTANCE OF UNMARKED UNDERGROUND PIPELINES, CABLES, OR OTHER UNDERGROUND HAZARDS.

PRIOR TO THE START OF CONSTRUCTION THE OWNERS OF PIPELINES OR OTHER UTILITIES MUST BE NOTIFIED OF THE PENDING CONSTRUCTION, GIVING THE DATE AND TIME OF THE START OF CONSTRUCTION. THE PROPERTY OWNER IS RESPONSIBLE FOR GIVING THIS NOTICE.

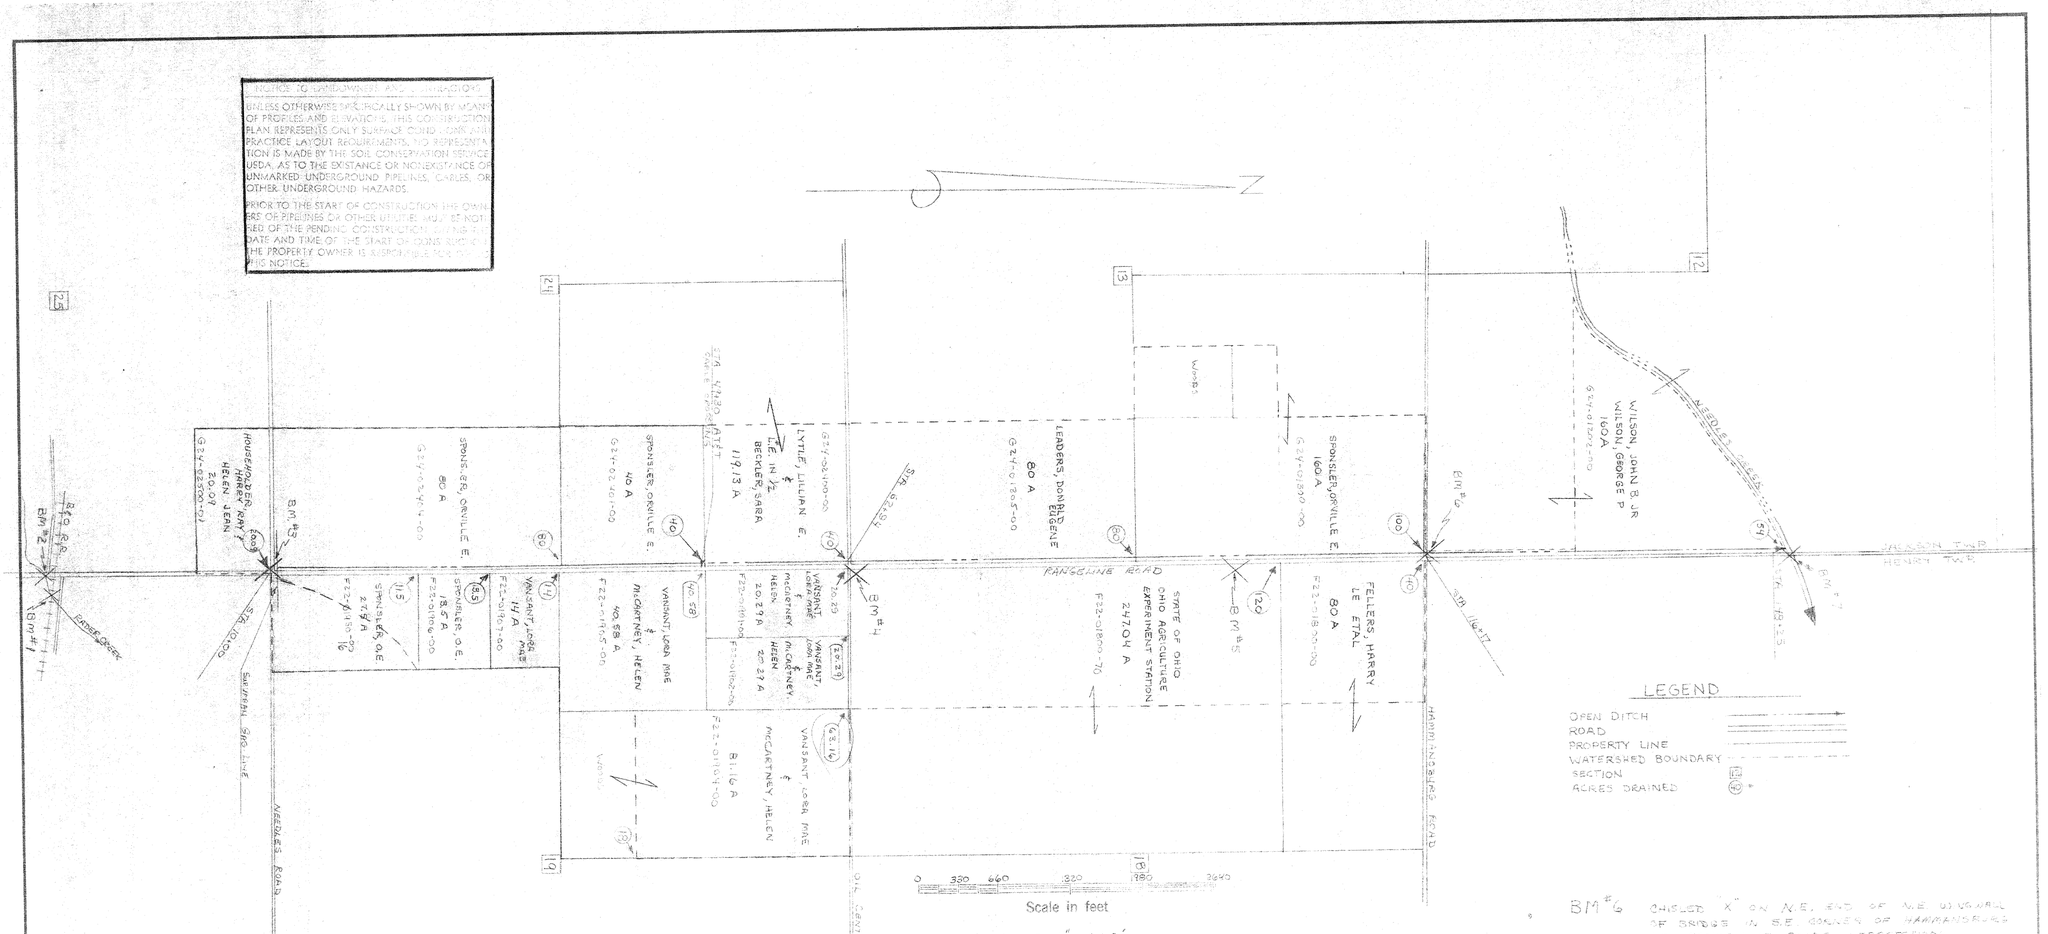

LEGEND

OPEN DITCH
ROAD
PROPERTY LINE
WATERSHED BOUNDARY
SECTION
ACRES DRAINED

BM #1 — USGS HOYNVILLE, 1.0 mi. E. of; 140 FT. E. OF ROAD CROSSING; AT SW CORNER OF ABUTMENT OF B&O R.R. BRIDGE; ON BRIDGE SEAT SQUARE OF STONE; STANDARD TABLET STAMPED "703"

ELEVATION 707.737

BM #2 — USGS ABOUT 1.0 MILE EAST ALONG THE B&O RR FROM THE CROSSING OF ST. RT. 15 AT HOYNVILLE, NEAR MILEPOST 68.13; 11 FEET SOUTH OF THE CENTER OF THE CROSSING OF RANGELINE RD. AND THE EASTBOUND TRACK; SET ON TOP OF THE FRONT EDGE OF THE SOUTH ABUTMENT FOR A 20-FOOT BRIDGE OVER BARGE CREEK; 10 FEET EAST OF THE CENTERLINE OF THE ROAD AND 4 FEET BELOW THE LEVEL OF THE ROAD. [illegible]

ELEVATION 703.692

BM #3 — CHISELED "X" ON N.E. RIM OF CATCH BASIN; LOCATED IN SW CORNER OF INTERSECTION OF RANGELINE AND NEEDLES ROADS.

ELEVATION 707.786

BM #4 — CHISELED "X" ON CONCRETE AREA OF NORTH END OF CULVERT; NOW LOCATED IN N.E. CORNER OF INTERSECTION OF THE SPENGLER AND RANGE LINE ROAD.

ELEVATION 700.223

BM #5 — [illegible] ON NORTH RIM OF CHISELED TOP OF [illegible] LOCATED ON E. SIDE OF RANGE LINE RD. [illegible] WITH ST. [illegible] N.W. CORNER OF [illegible] PARCEL.

ELEVATION [illegible]

BM #6 — CHISELED "X" ON N.E. END OF N.E. WINGWALL OF BRIDGE IN S.E. CORNER OF HARRINGSBURG AND RANGE LINE ROADS INTERSECTION.

ELEVATION 678.34

BM #7 — CHISELED "X" ON LOWER TIER OF N.E. WINGWALL OF BRIDGE LOCATED APPROXIMATELY ½ MILE E. OF OGNOTT RD. ALONG RANGE LINE RD.

ELEVATION 677.[illegible]

APPROVED BY: Donald R. McKelvey
WORK UNIT CONSERVATIONIST

CLASS IV

RANGE LINE ROAD DITCH [illegible]-39A
[illegible] SEC. 8-17 [illegible]
PROPOSED DITCH [illegible]

U. S. DEPARTMENT OF AGRICULTURE
SOIL CONSERVATION SERVICE

Designed J.S. NAGEL	Date	Approved by	Arthur W. Kratz
Drawn J.S. NAGEL		Title	State Conservationist
Traced			U.S.D.A.
Checked A. Bratz		Drawing No.	CAH-75-77-

SCS ENG. 51-83