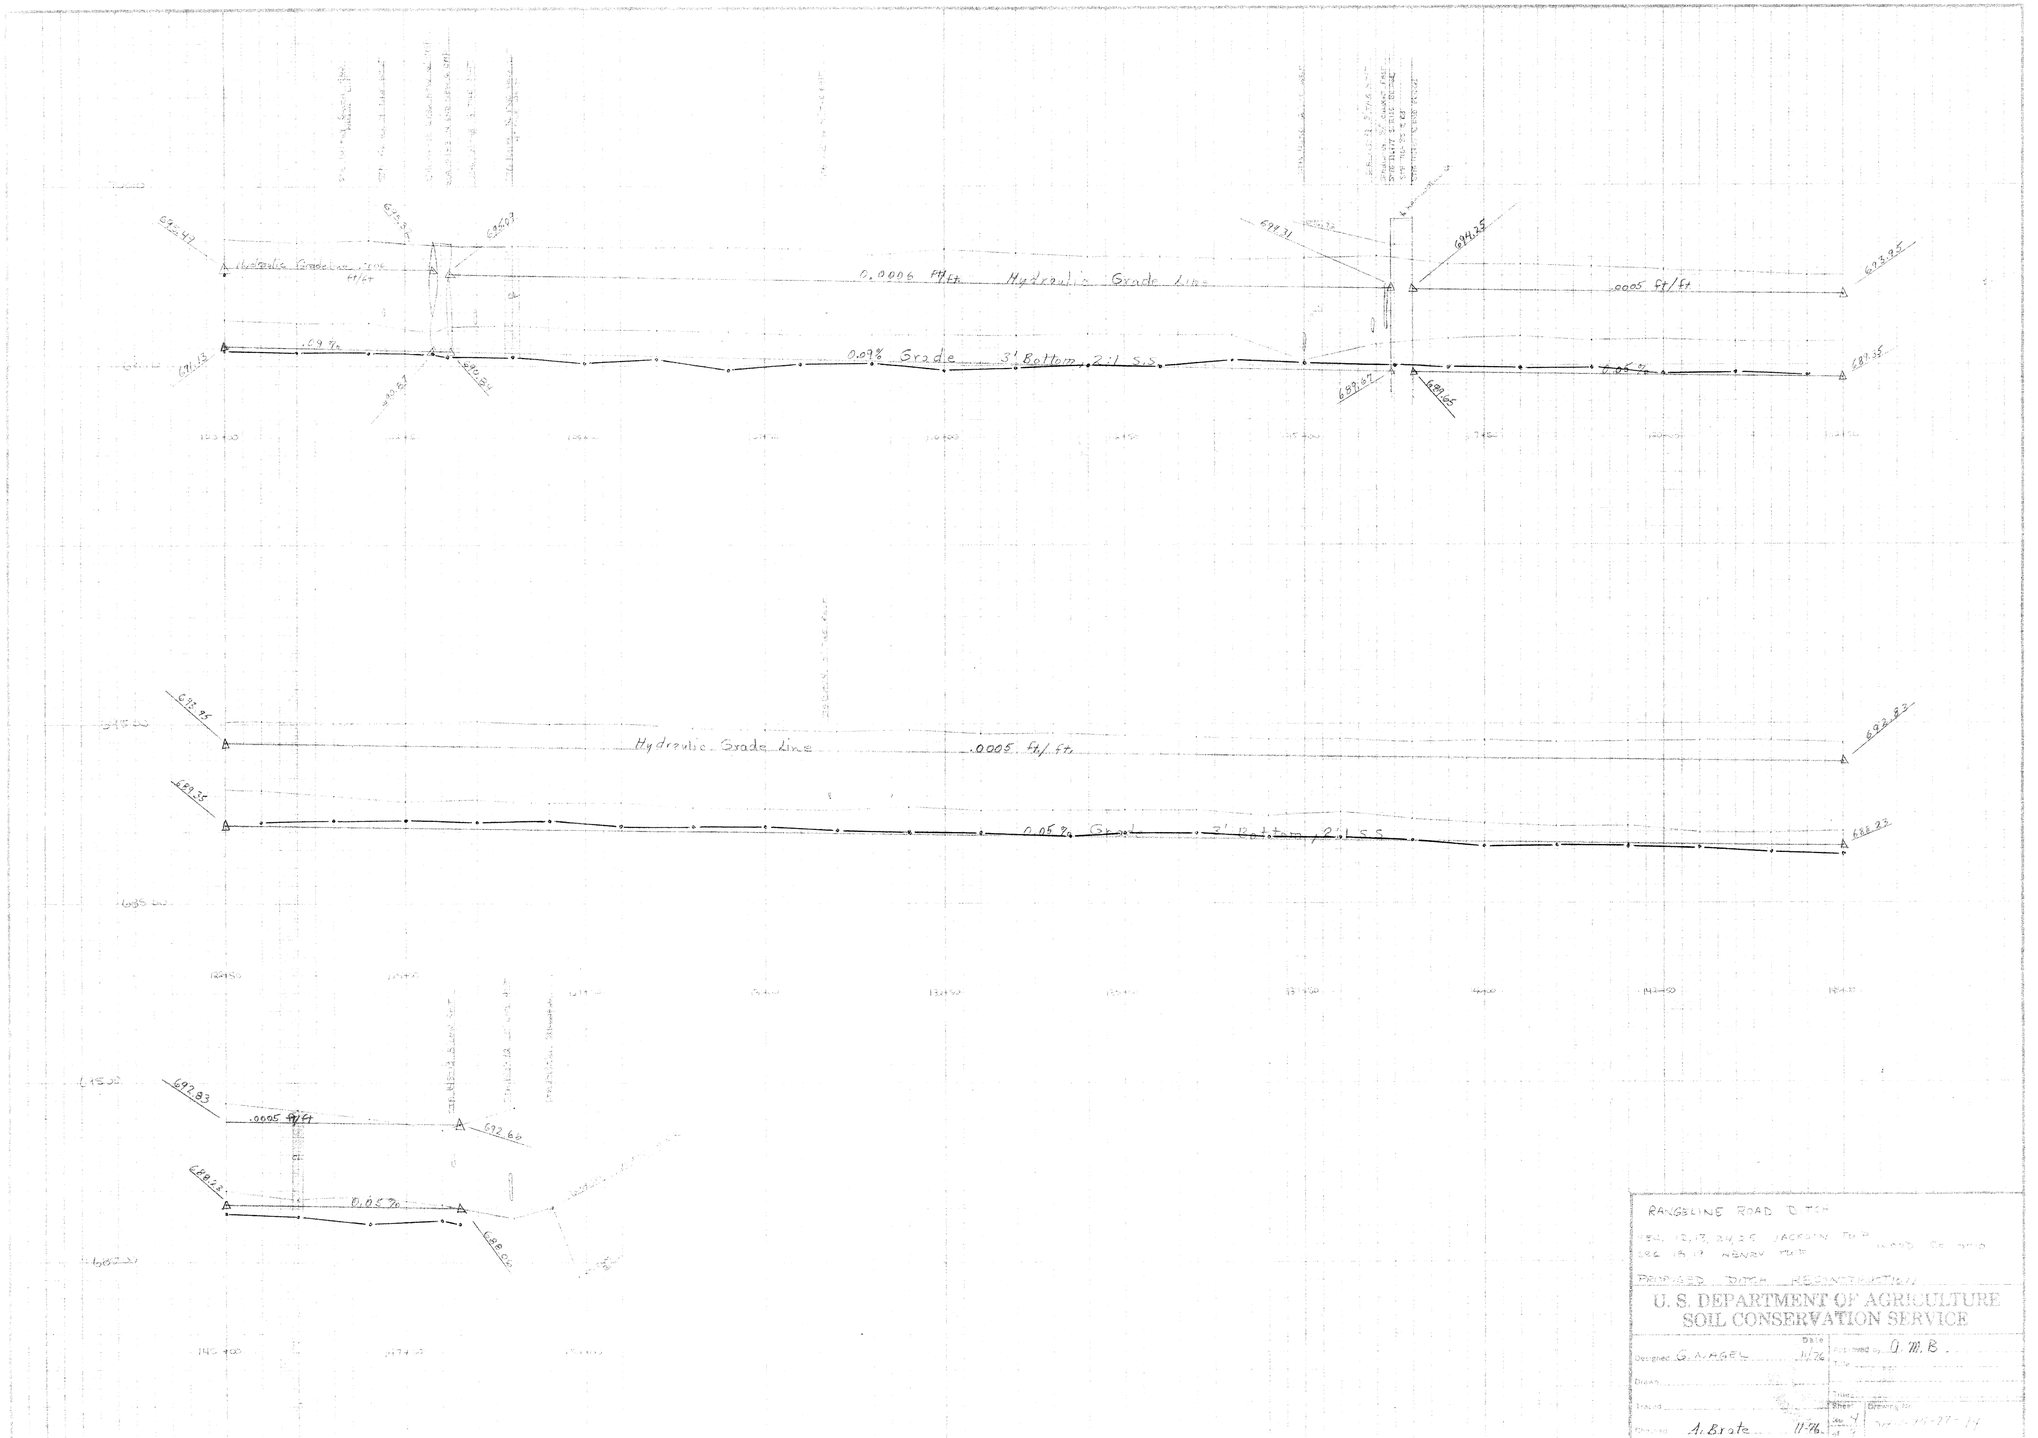

RANGELINE ROAD DITCH

SEC. 12, 13, 24, 25 JACKSON TWP.
SEC. 18, 19 HENRY TWP.

PROPOSED DITCH RECONSTRUCTION

U. S. DEPARTMENT OF AGRICULTURE
SOIL CONSERVATION SERVICE

Designed G. A. HGEL	Date 11/76	Recommended D. M. B.	
Drawn			
Traced		Sheet	Drawing No.
Checked A. Brate	11-76	No. 4 of 4	