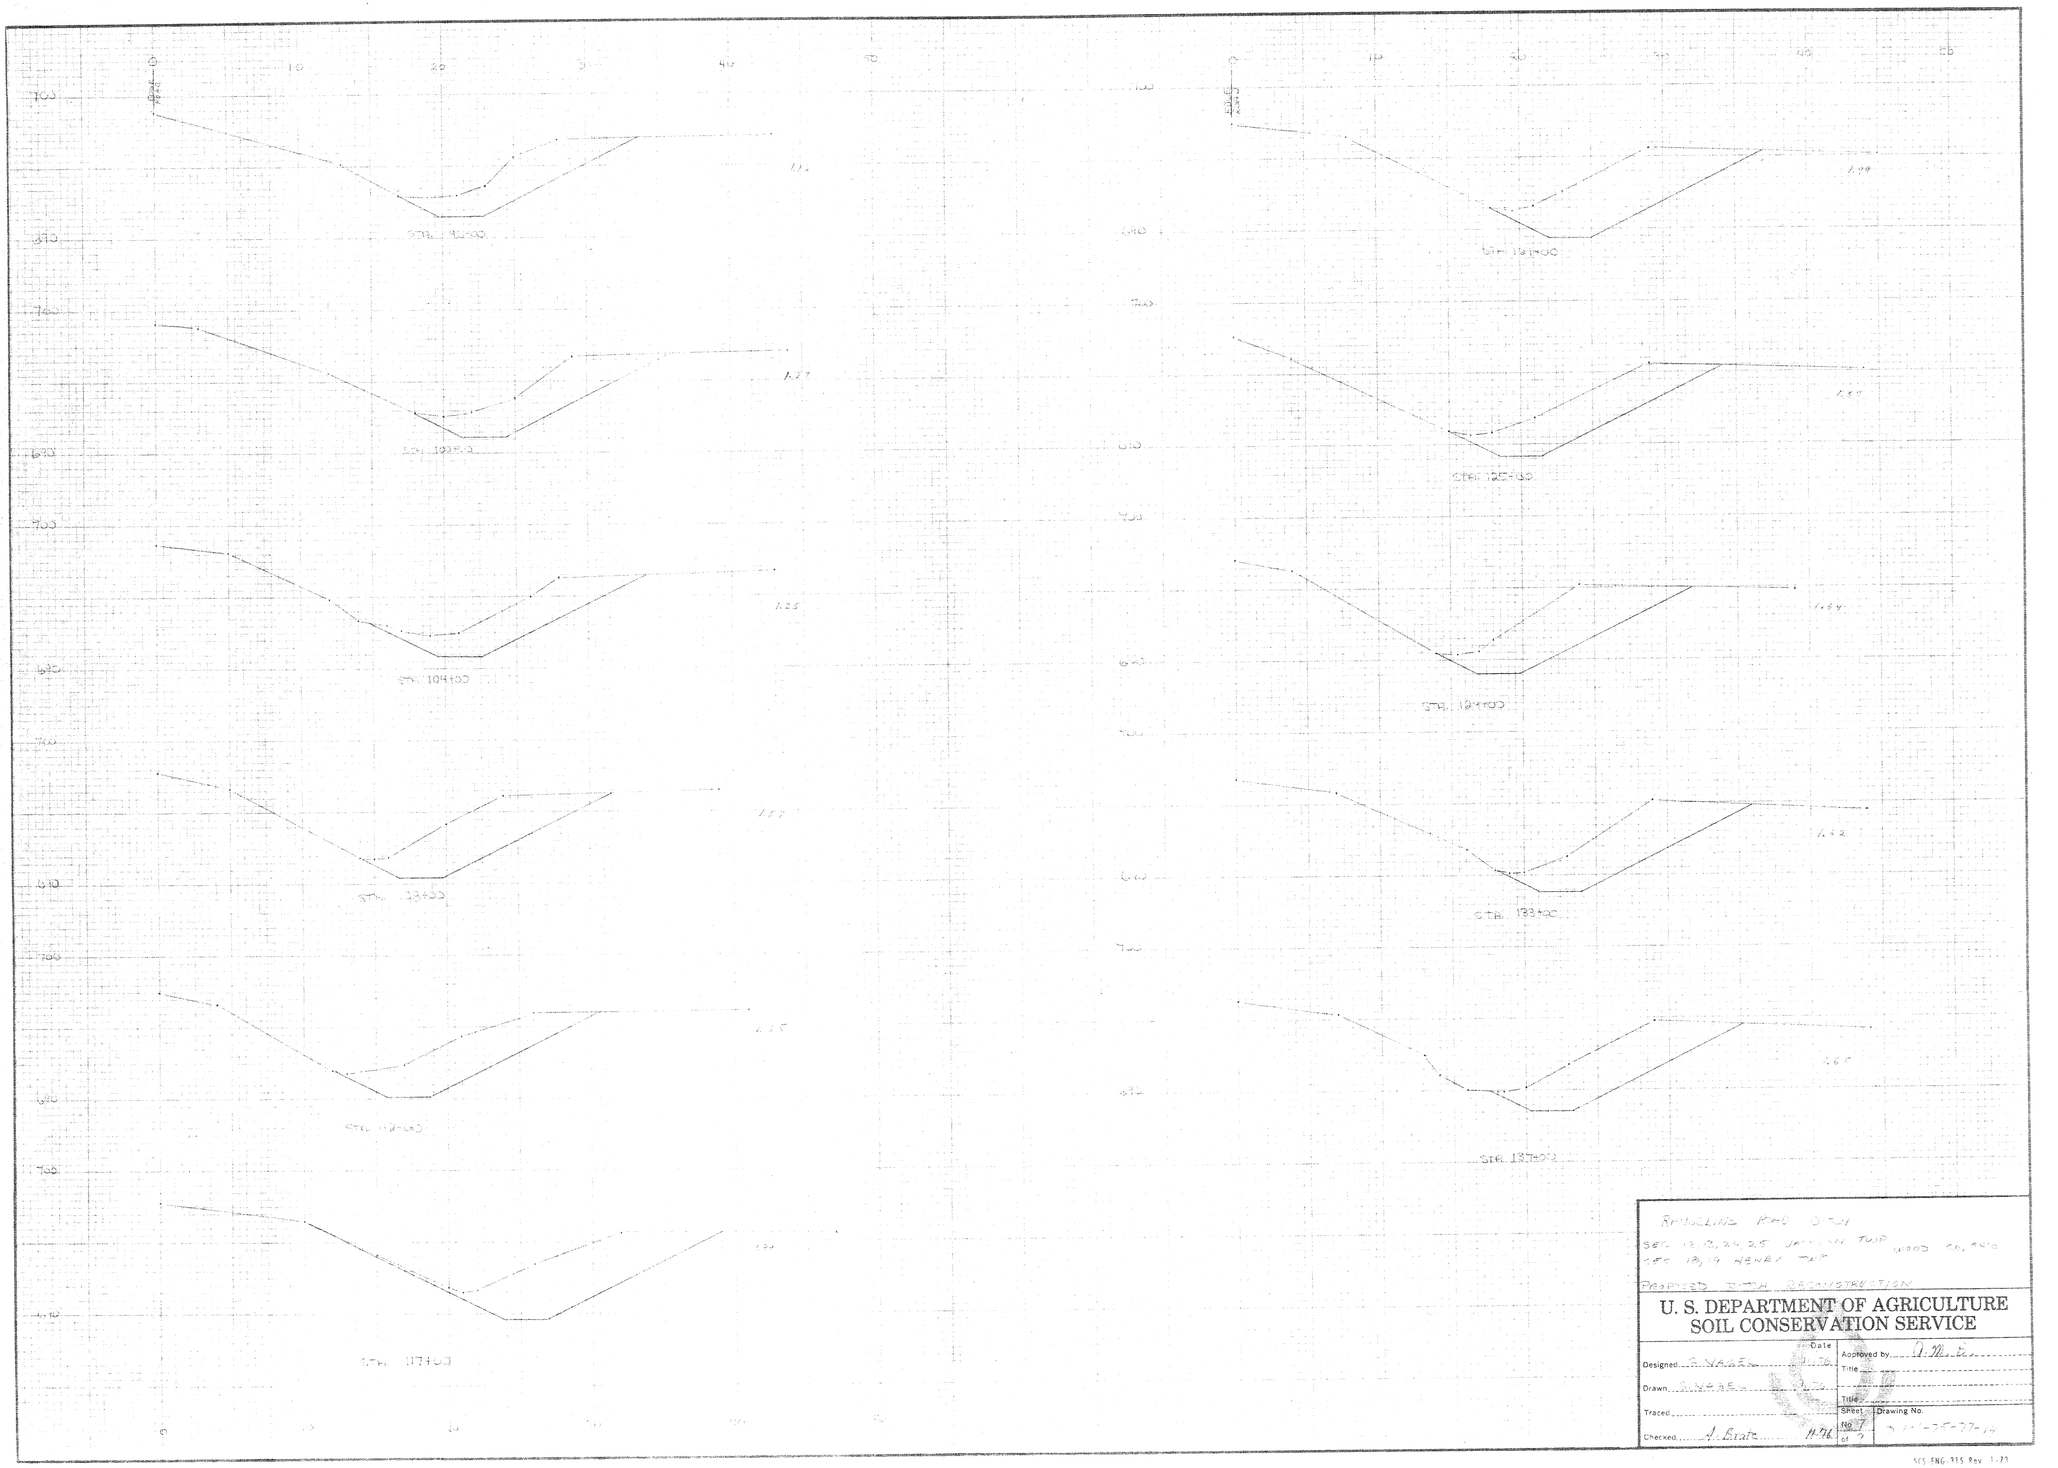

BASELINE KP4 D TWP
SEC 13,14,24,25 JACKSON TWP WOOD CO, OHIO
SEC 19,30 HENRY TWP
PROPOSED TOTAL RECONSTRUCTION

U. S. DEPARTMENT OF AGRICULTURE
SOIL CONSERVATION SERVICE

	Date		
Designed P. Staats	10-76	Approved by	
Drawn		Title	
Traced		Sheet No. 7 of 7	Drawing No.
Checked A. Evans	11-76		

SCS-ENG-915 Rev. 1-73