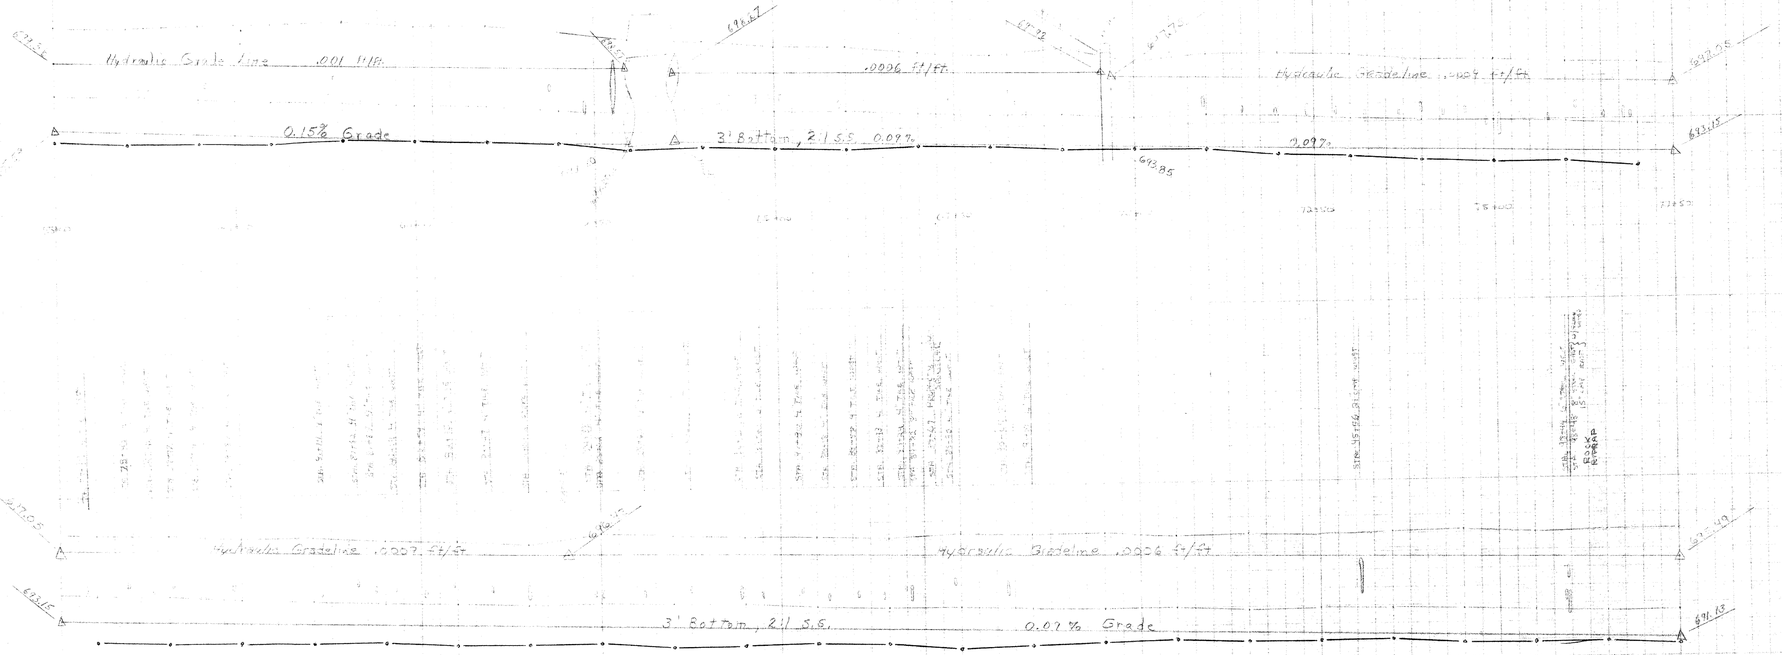

RANGELINE ROAD DITCH

SEC. 1,3,24,25 JEFFERSON TWP. WOOD CO. OHIO

SEC. 18,19 HENRY TWP.

PROPOSED DITCH RECONSTRUCTION

U. S. DEPARTMENT OF AGRICULTURE
SOIL CONSERVATION SERVICE

Designed G. NAGEL	Date 5/76	Approved by J. M. B.	
Drawn		Title	
Traced		Title	
Checked A. Brate	11-76	Sheet No. 3 of 3	Drawing No. OH-1-75-77-14

SCS-ENG-316 (Rev. 6-72)