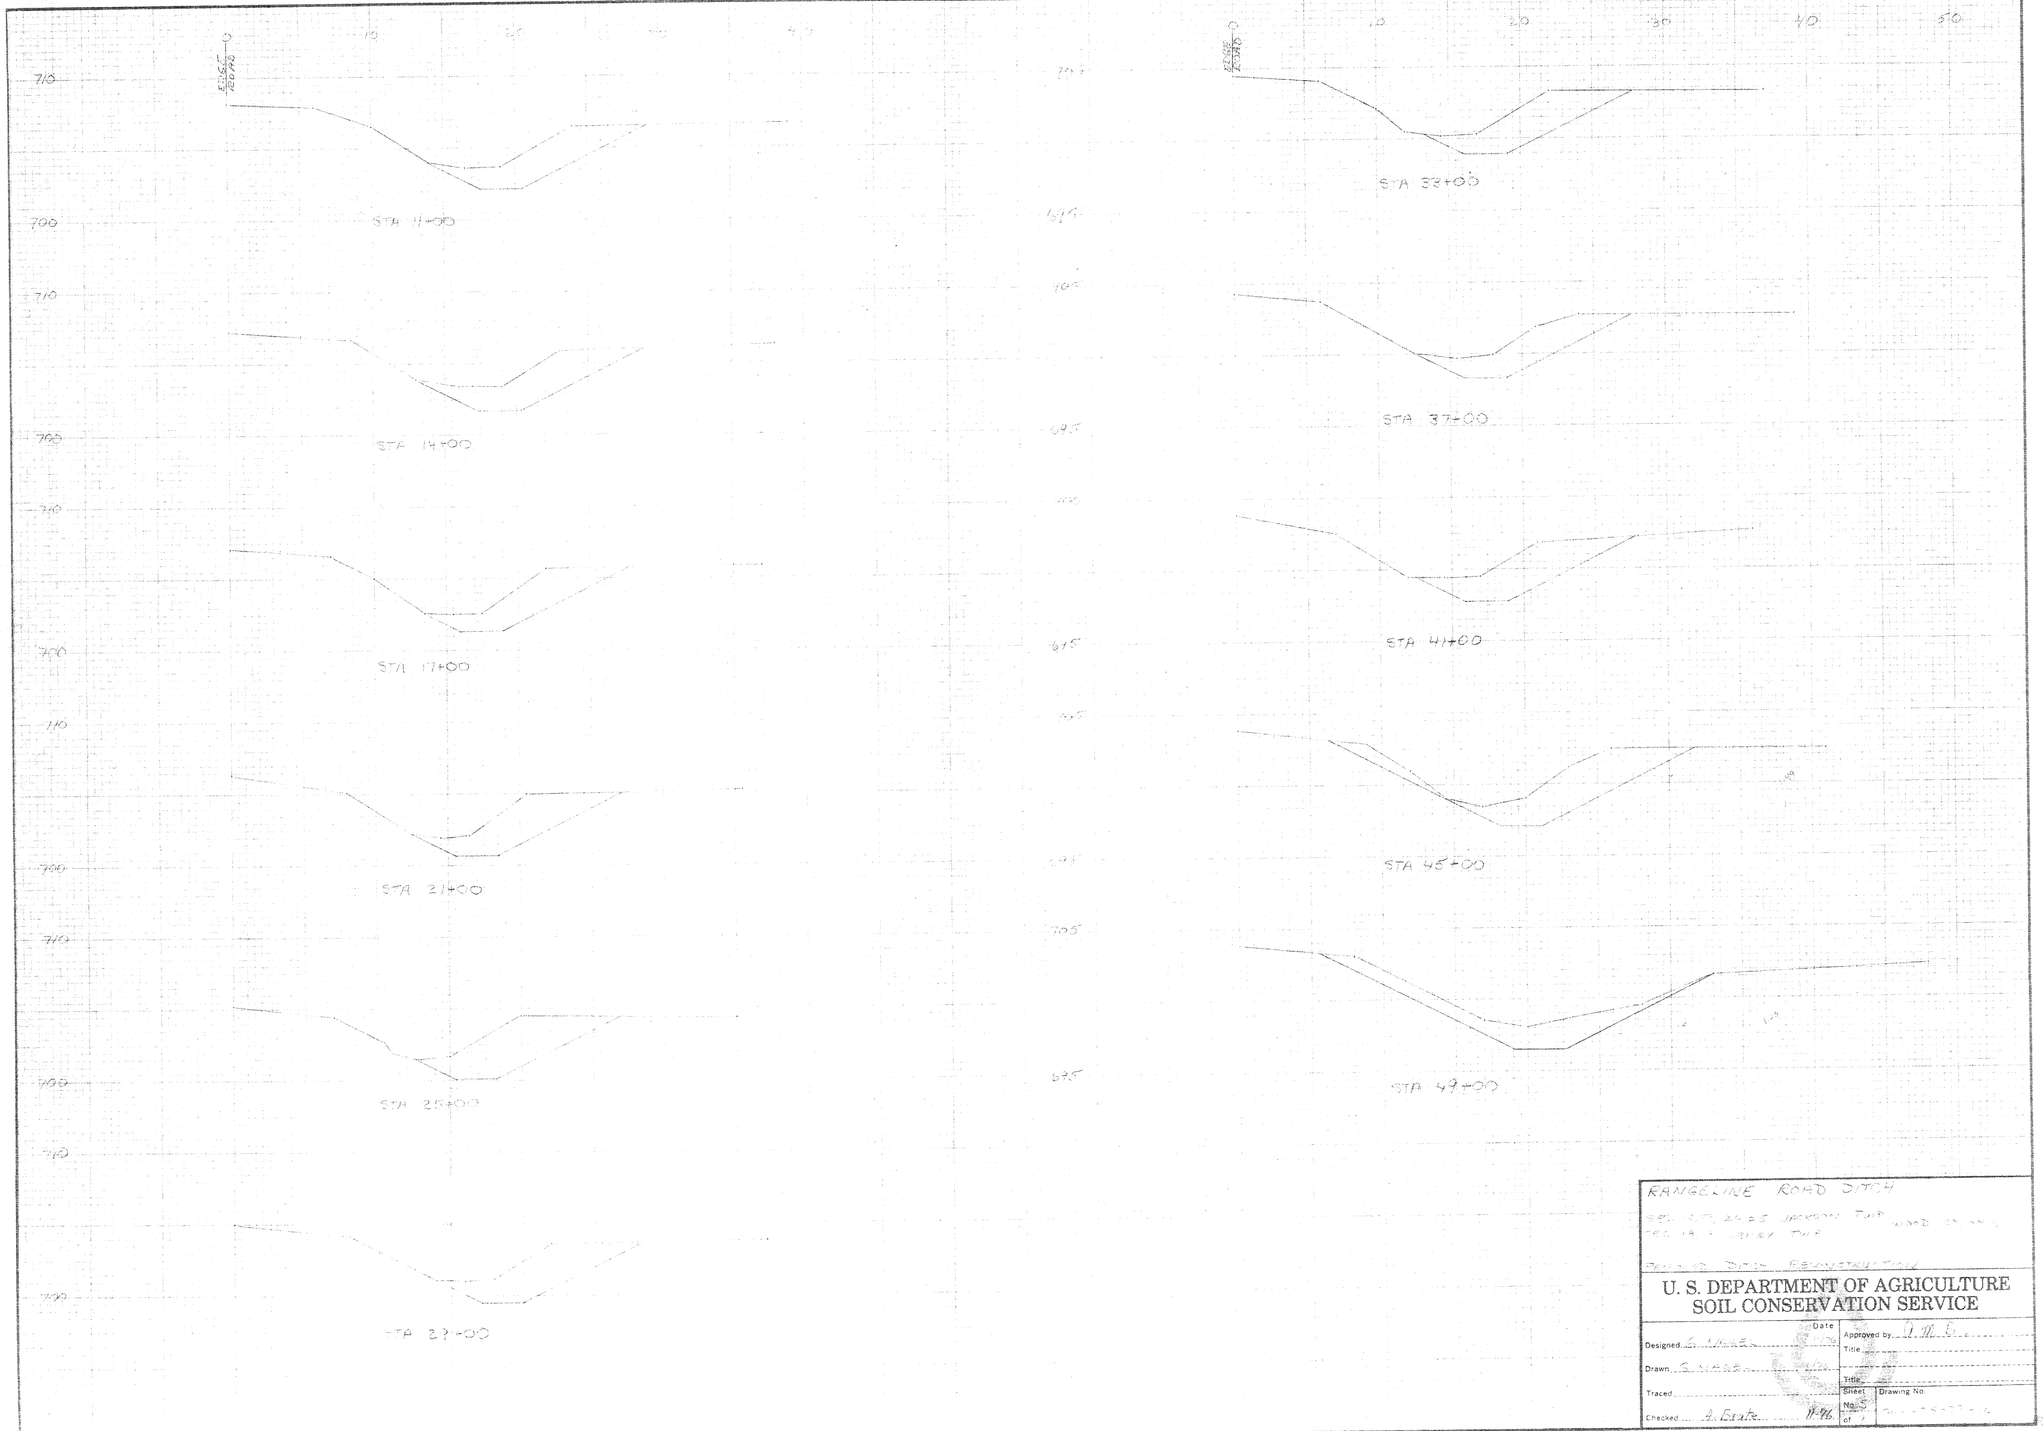

RANGELINE ROAD DITCH

U. S. DEPARTMENT OF AGRICULTURE
SOIL CONSERVATION SERVICE

Designed	Date	Approved by	
Drawn		Title	
Traced		Title	
Checked	11-76	Sheet No. 5 of 7	Drawing No.