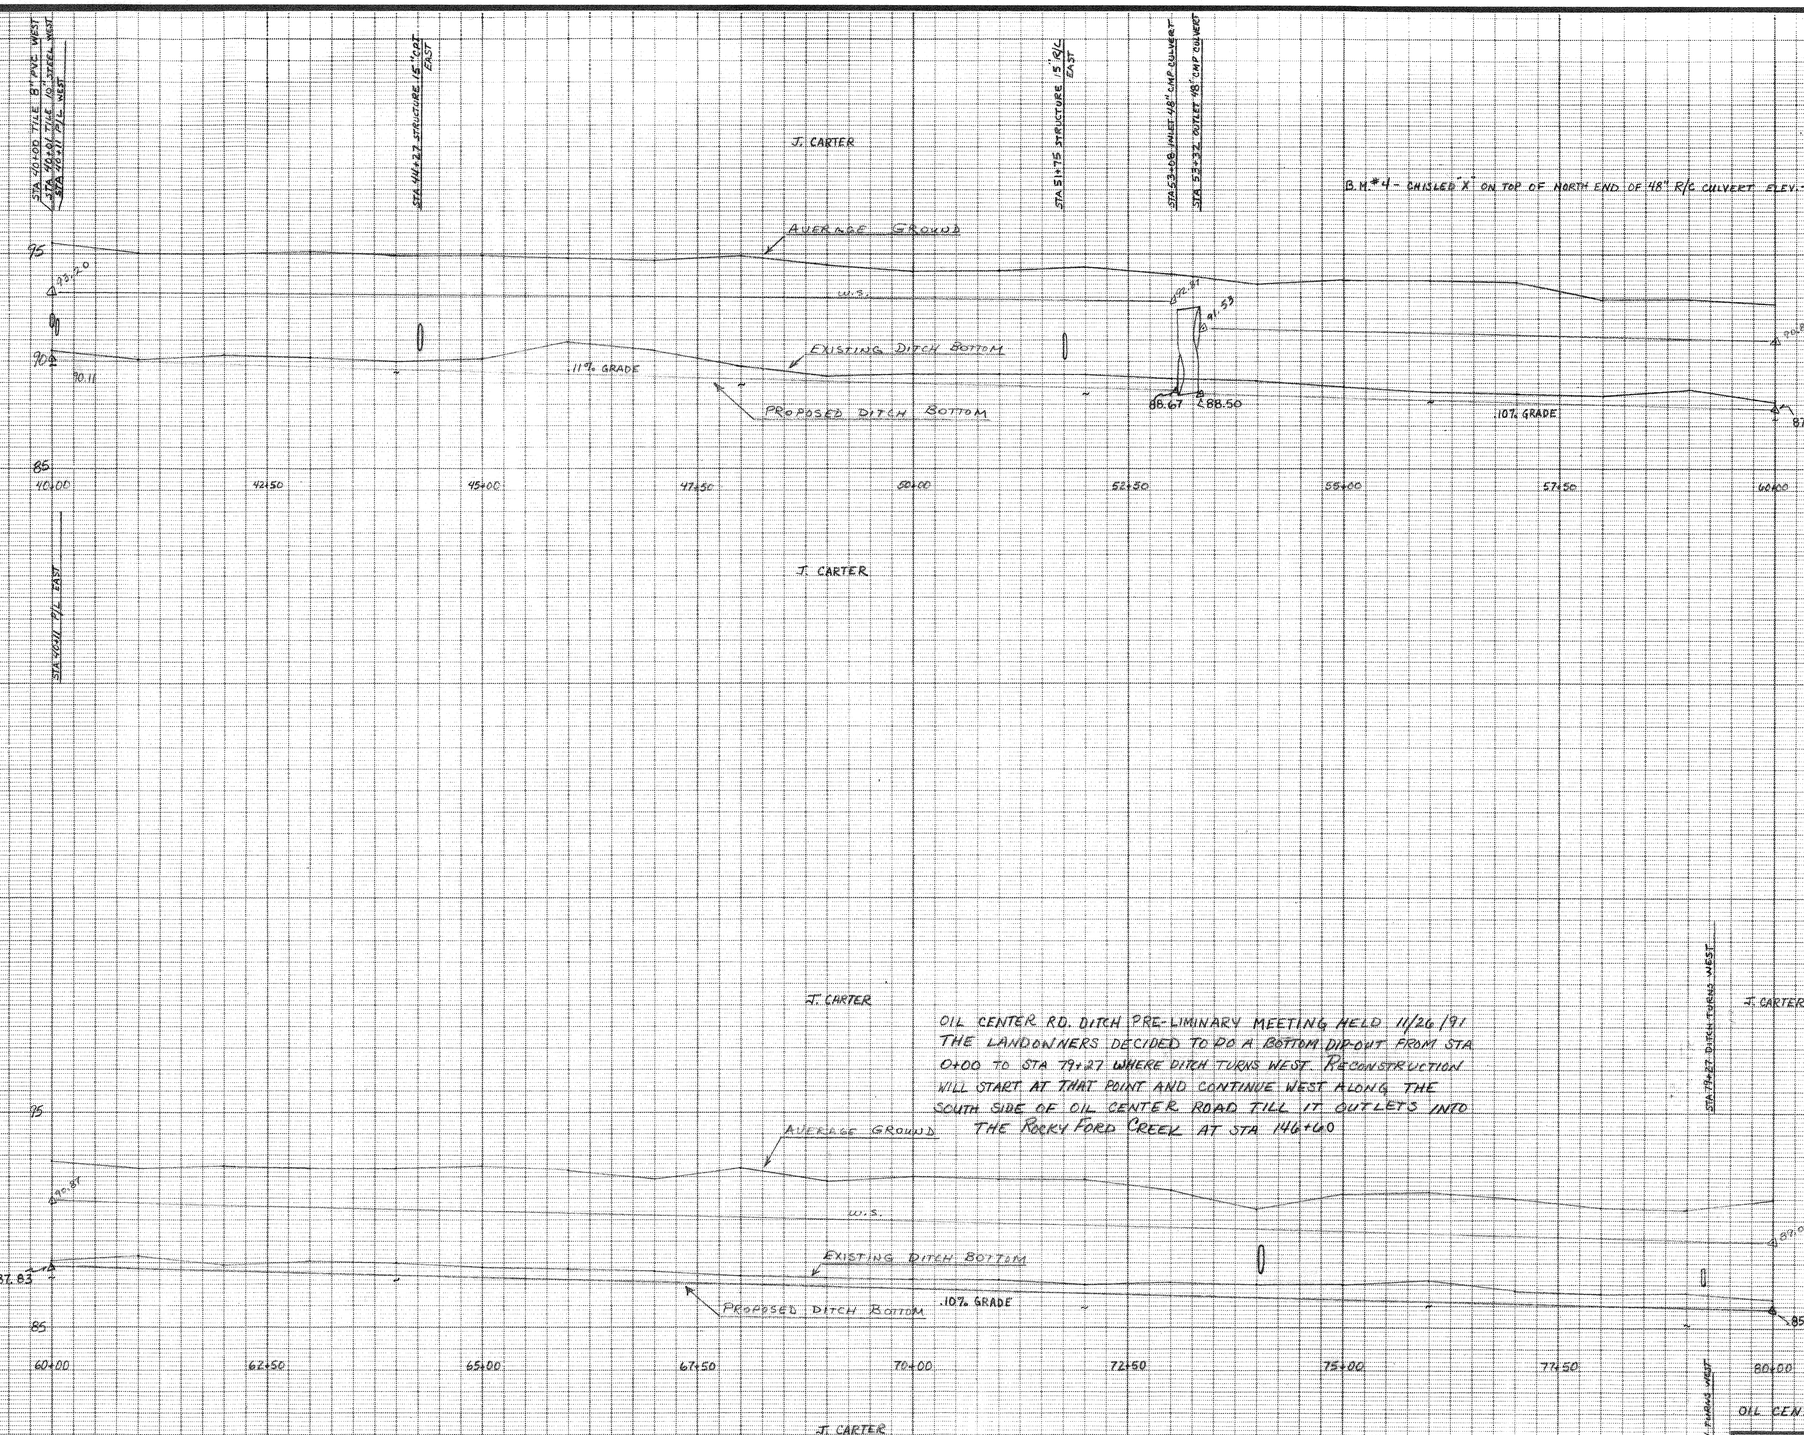

OIL CENTER ROAD OPEN DITCH RECONSTRUCTION
PROFILE - STA 40+00 TO STA 80+00
DITCH #54-A

BLOOM TWP SEC. 17, 18, 19, 20 & 29 CLASS II

U. S. DEPARTMENT OF AGRICULTURE
SOIL CONSERVATION SERVICE

	Date		
Designed		Approved by	
Drawn		Title	
Traced		Title	
Checked	12/91	Sheet No. 3 of 14	Drawing No. OH-1-75-91-48

SCS-ENG-316 (Rev. 6-75)