NOTE:
AT THE OIL CENTER ROAD DITCH PRE-LIMINARY MEETING HELD ON 11/26/91 THE LANDOWNERS DECIDED TO DO A BOTTOM DIP-OUT FROM STA 0+00 TO STA 79+27 WHERE DITCH TURNS WEST. RECONSTRUCTION WILL START AT THAT POINT AND CONTINUE WEST ALONG THE SOUTH SIDE OF OIL CENTER ROAD TILL IT OUTLETS INTO THE ROCKY FORD CREEK.

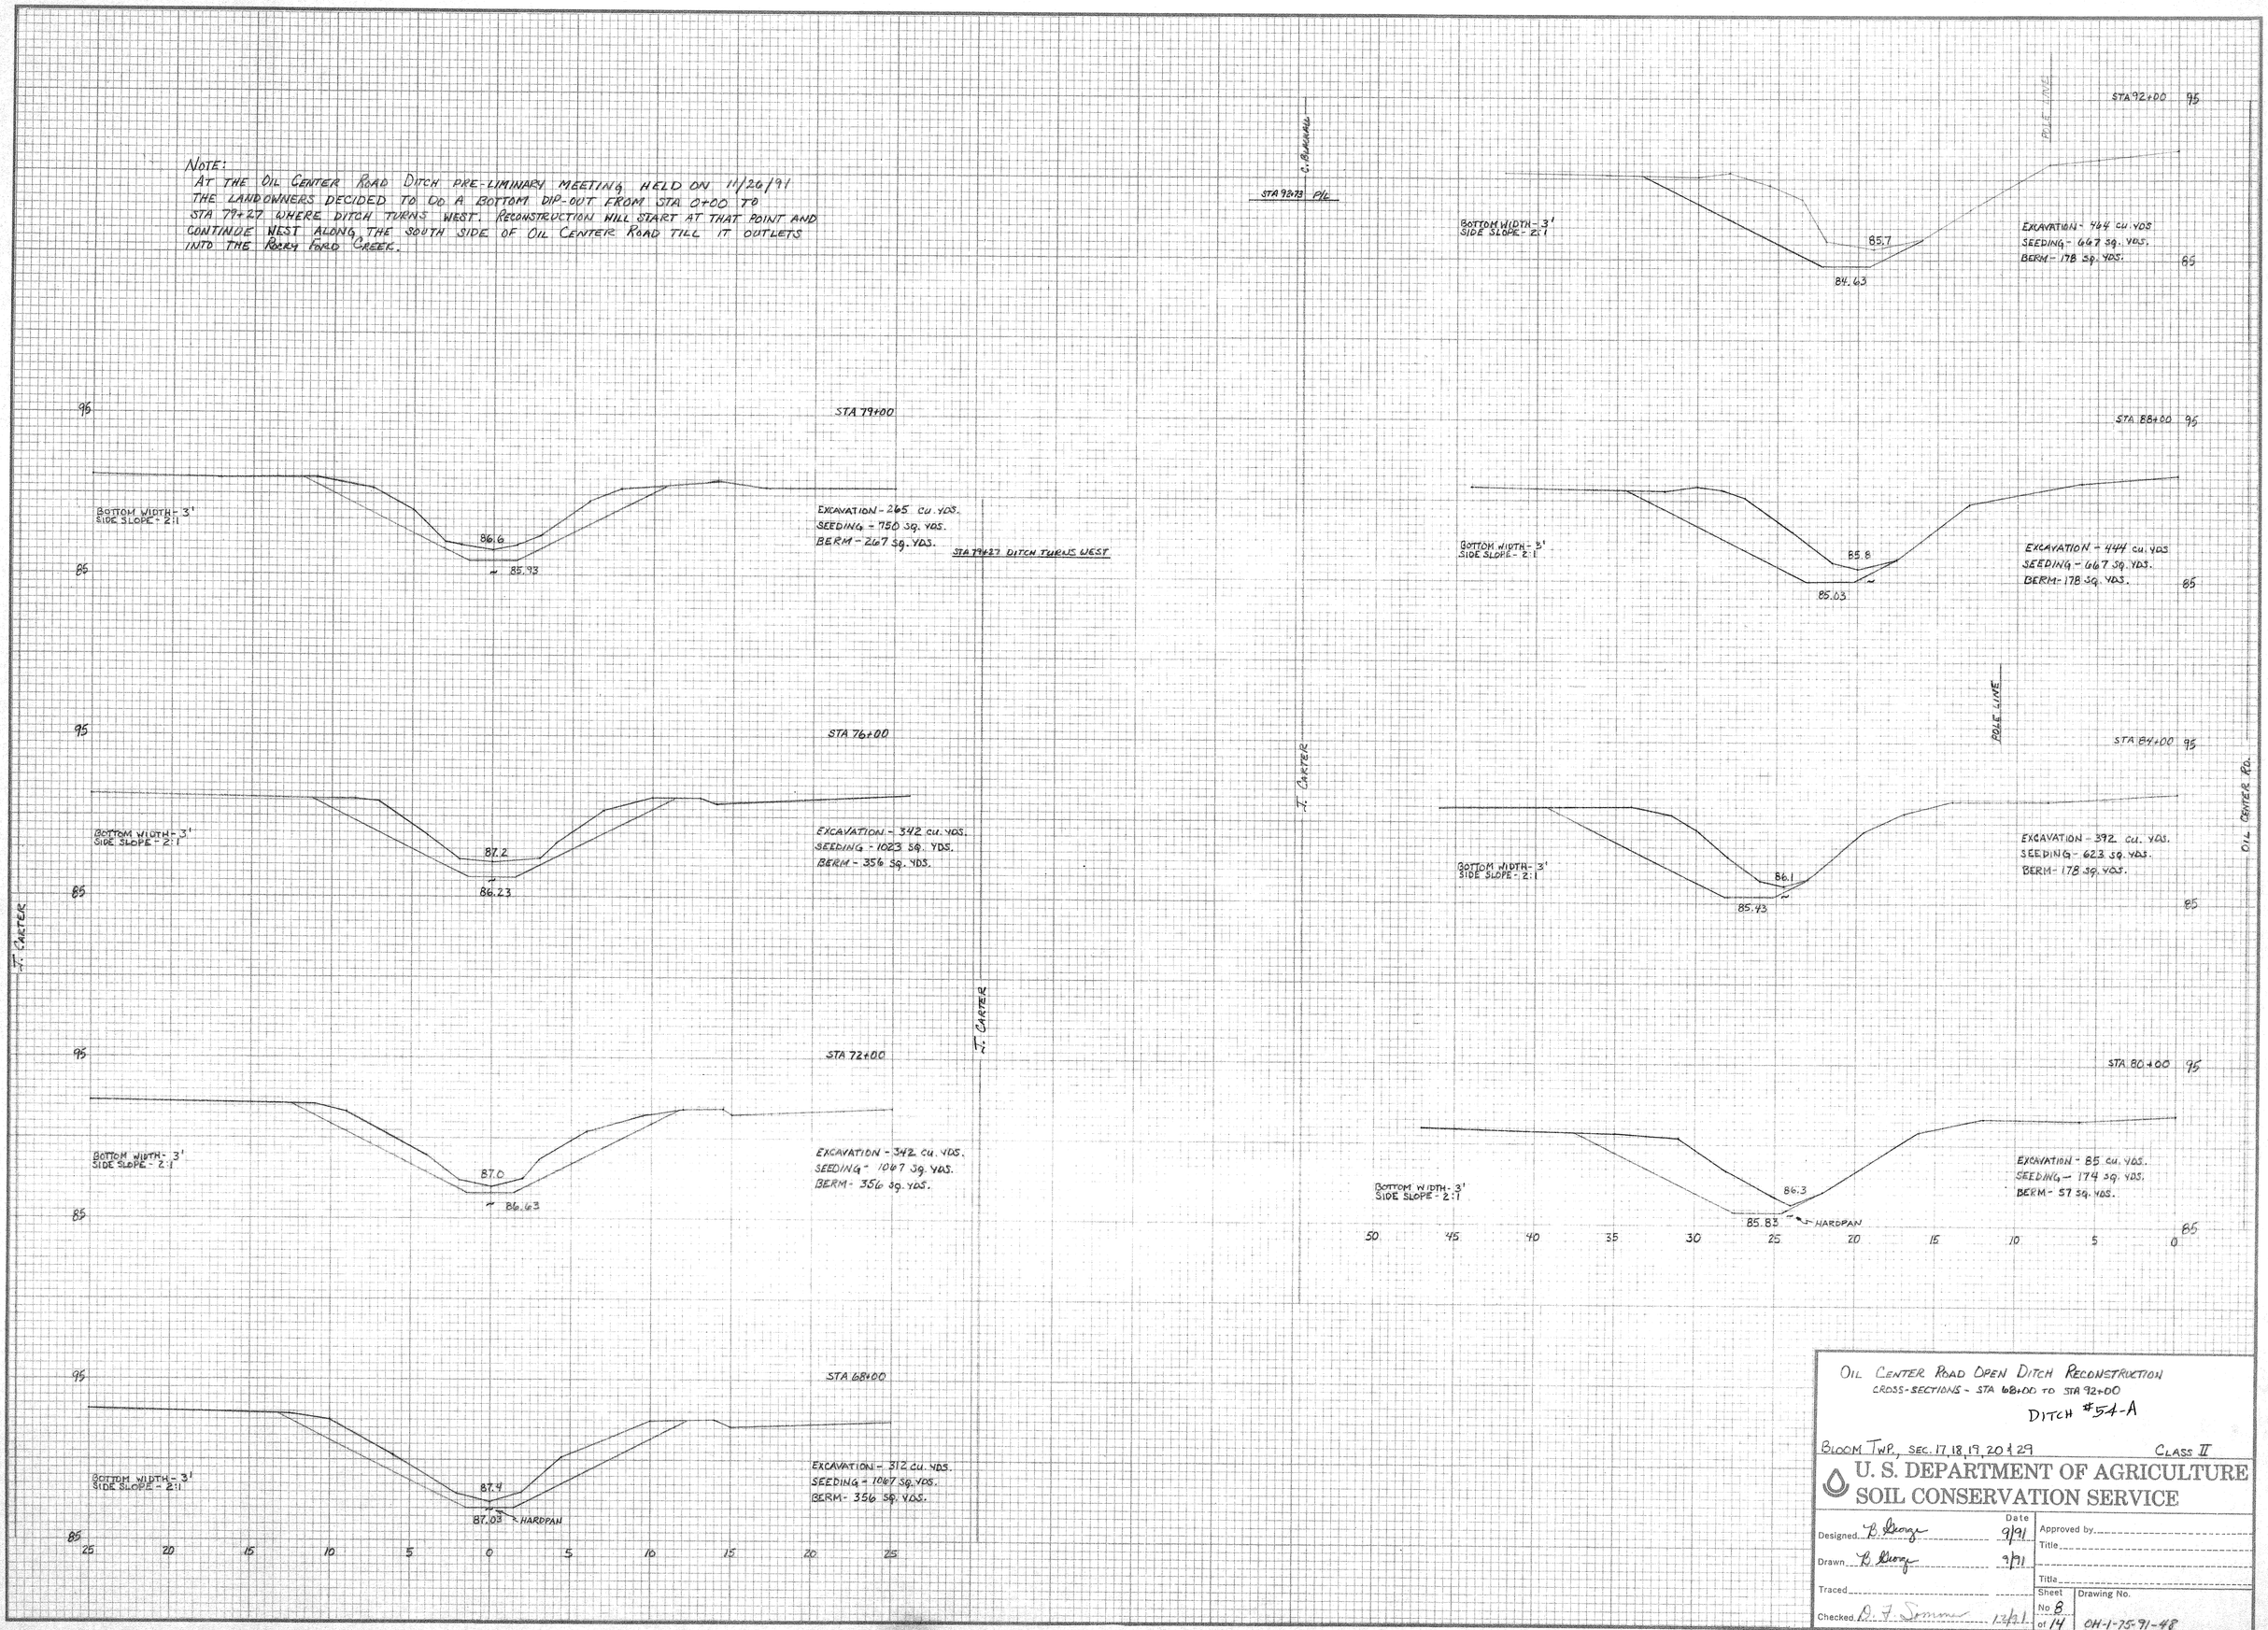

OIL CENTER ROAD OPEN DITCH RECONSTRUCTION
CROSS-SECTIONS - STA 68+00 TO STA 92+00

DITCH #54-A

BLOOM TWP., SEC. 17, 18, 19, 20 & 29 — CLASS II

U. S. DEPARTMENT OF AGRICULTURE
SOIL CONSERVATION SERVICE

Designed B. Deorge	Date 9/91	Approved by	
Drawn B. Deorge	9/91	Title	
Traced		Title	
Checked D. F. Simmer	12/91	Sheet No. 8 of 14	Drawing No. OH-1-75-91-48

SCS-ENG-315 REV 8-75