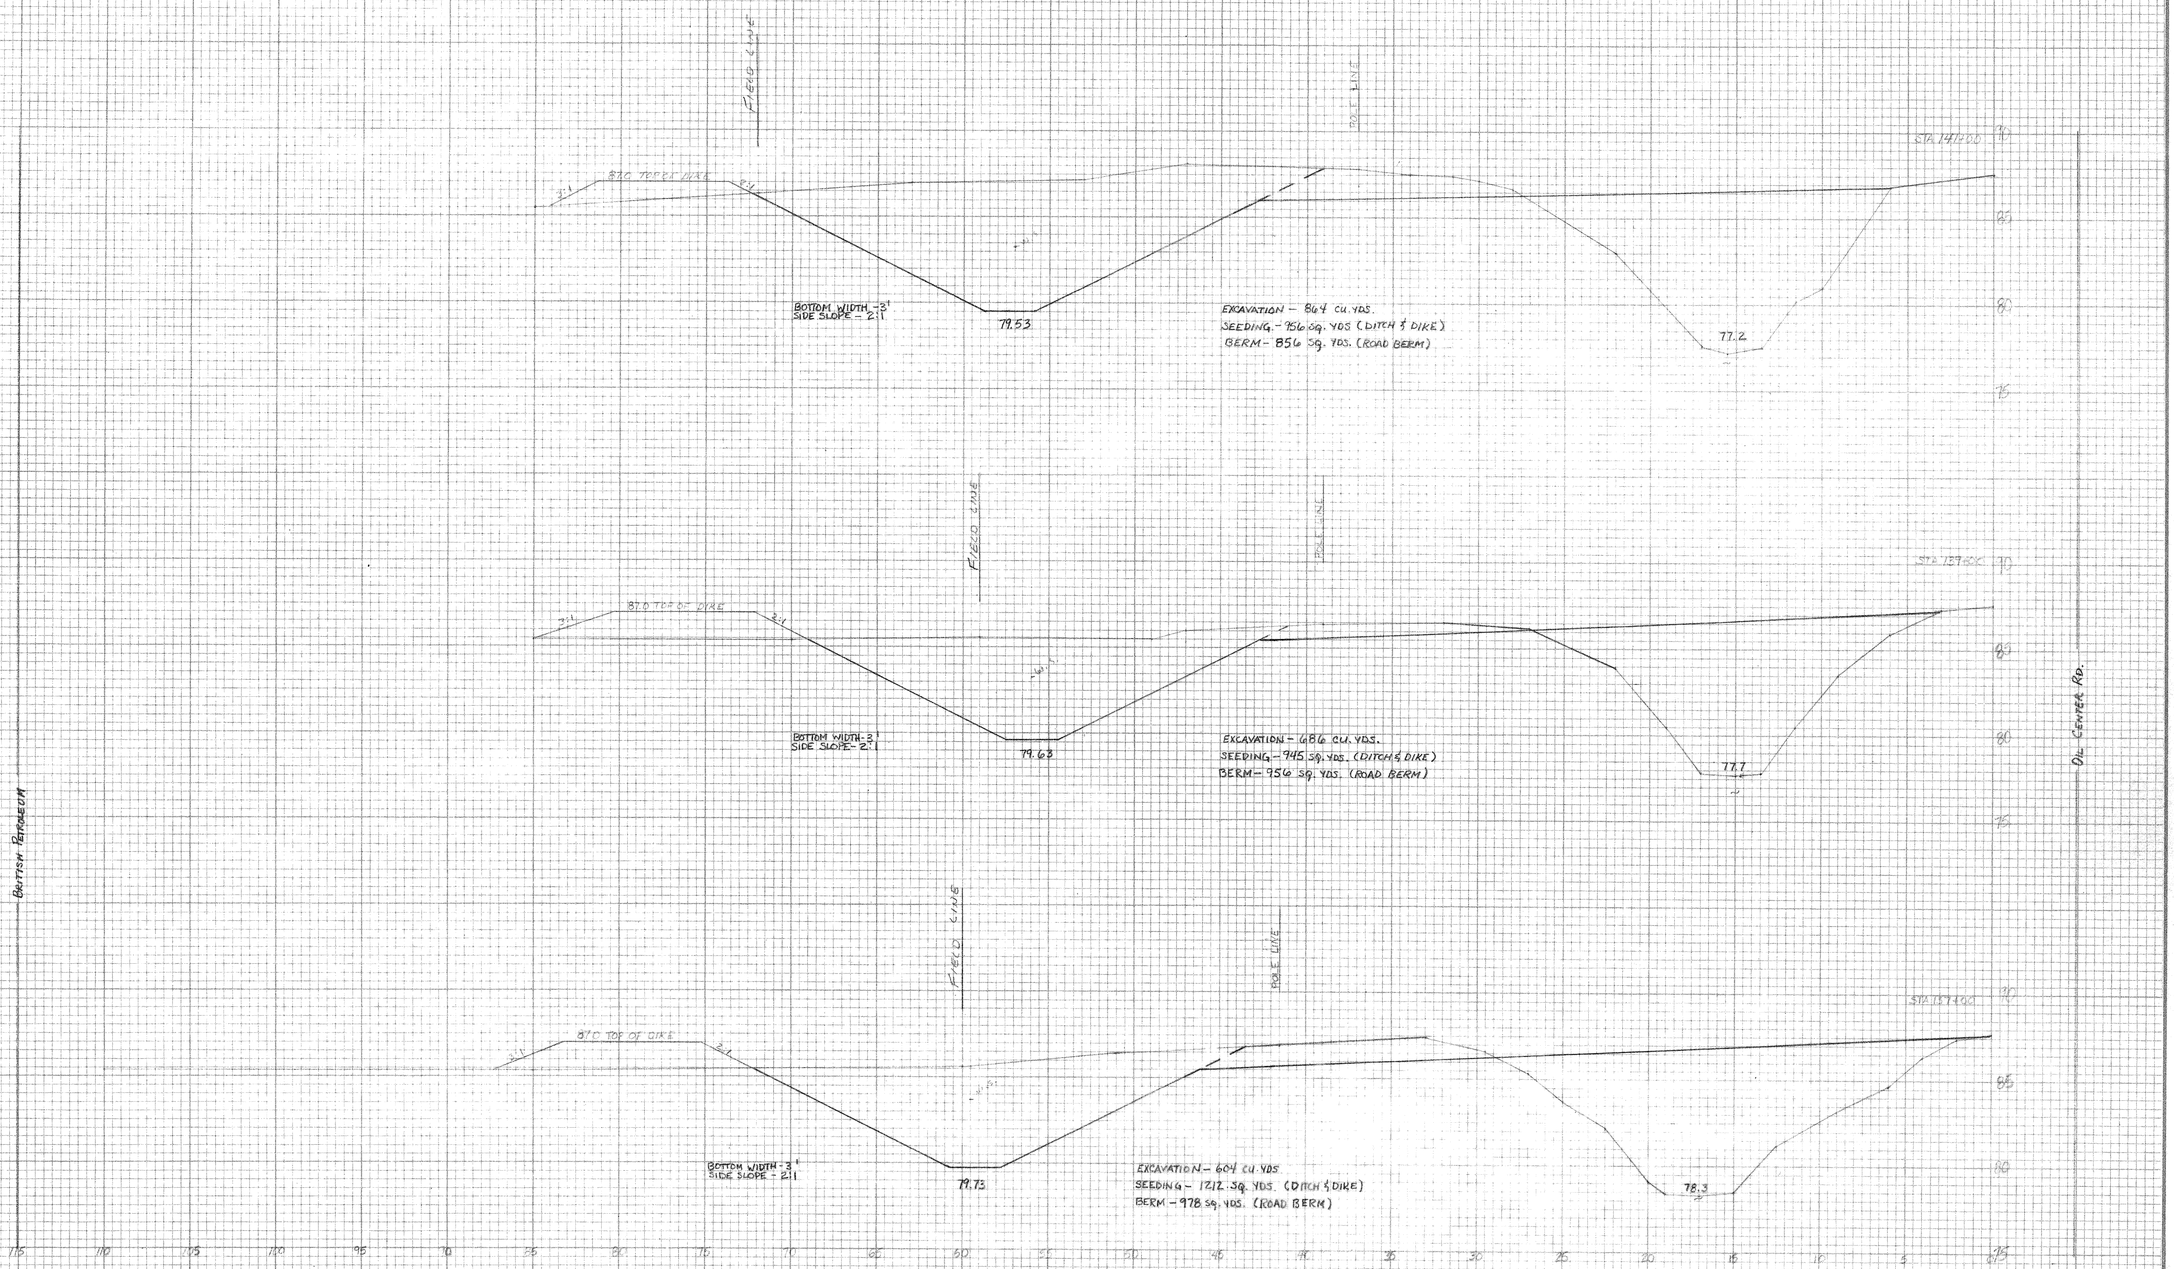

OIL CENTER ROAD OPEN DITCH RECONSTRUCTION
CROSS-SECTIONS - STA 137+00 TO STA 141+00
DITCH #54-A

BLOOM TWP., SEC. 17, 18, 19, 20 & 29 CLASS II

U. S. DEPARTMENT OF AGRICULTURE
SOIL CONSERVATION SERVICE

Designed B. Berger	Date 9/91	Approved by	
Drawn B. Berger	9/91	Title	
Traced		Title	
Checked D. T. Simmons	12/9/1	Sheet No. 11 of 14	Drawing No. OH-1-75-91-48

SCS-ENG-315 REV 8-75