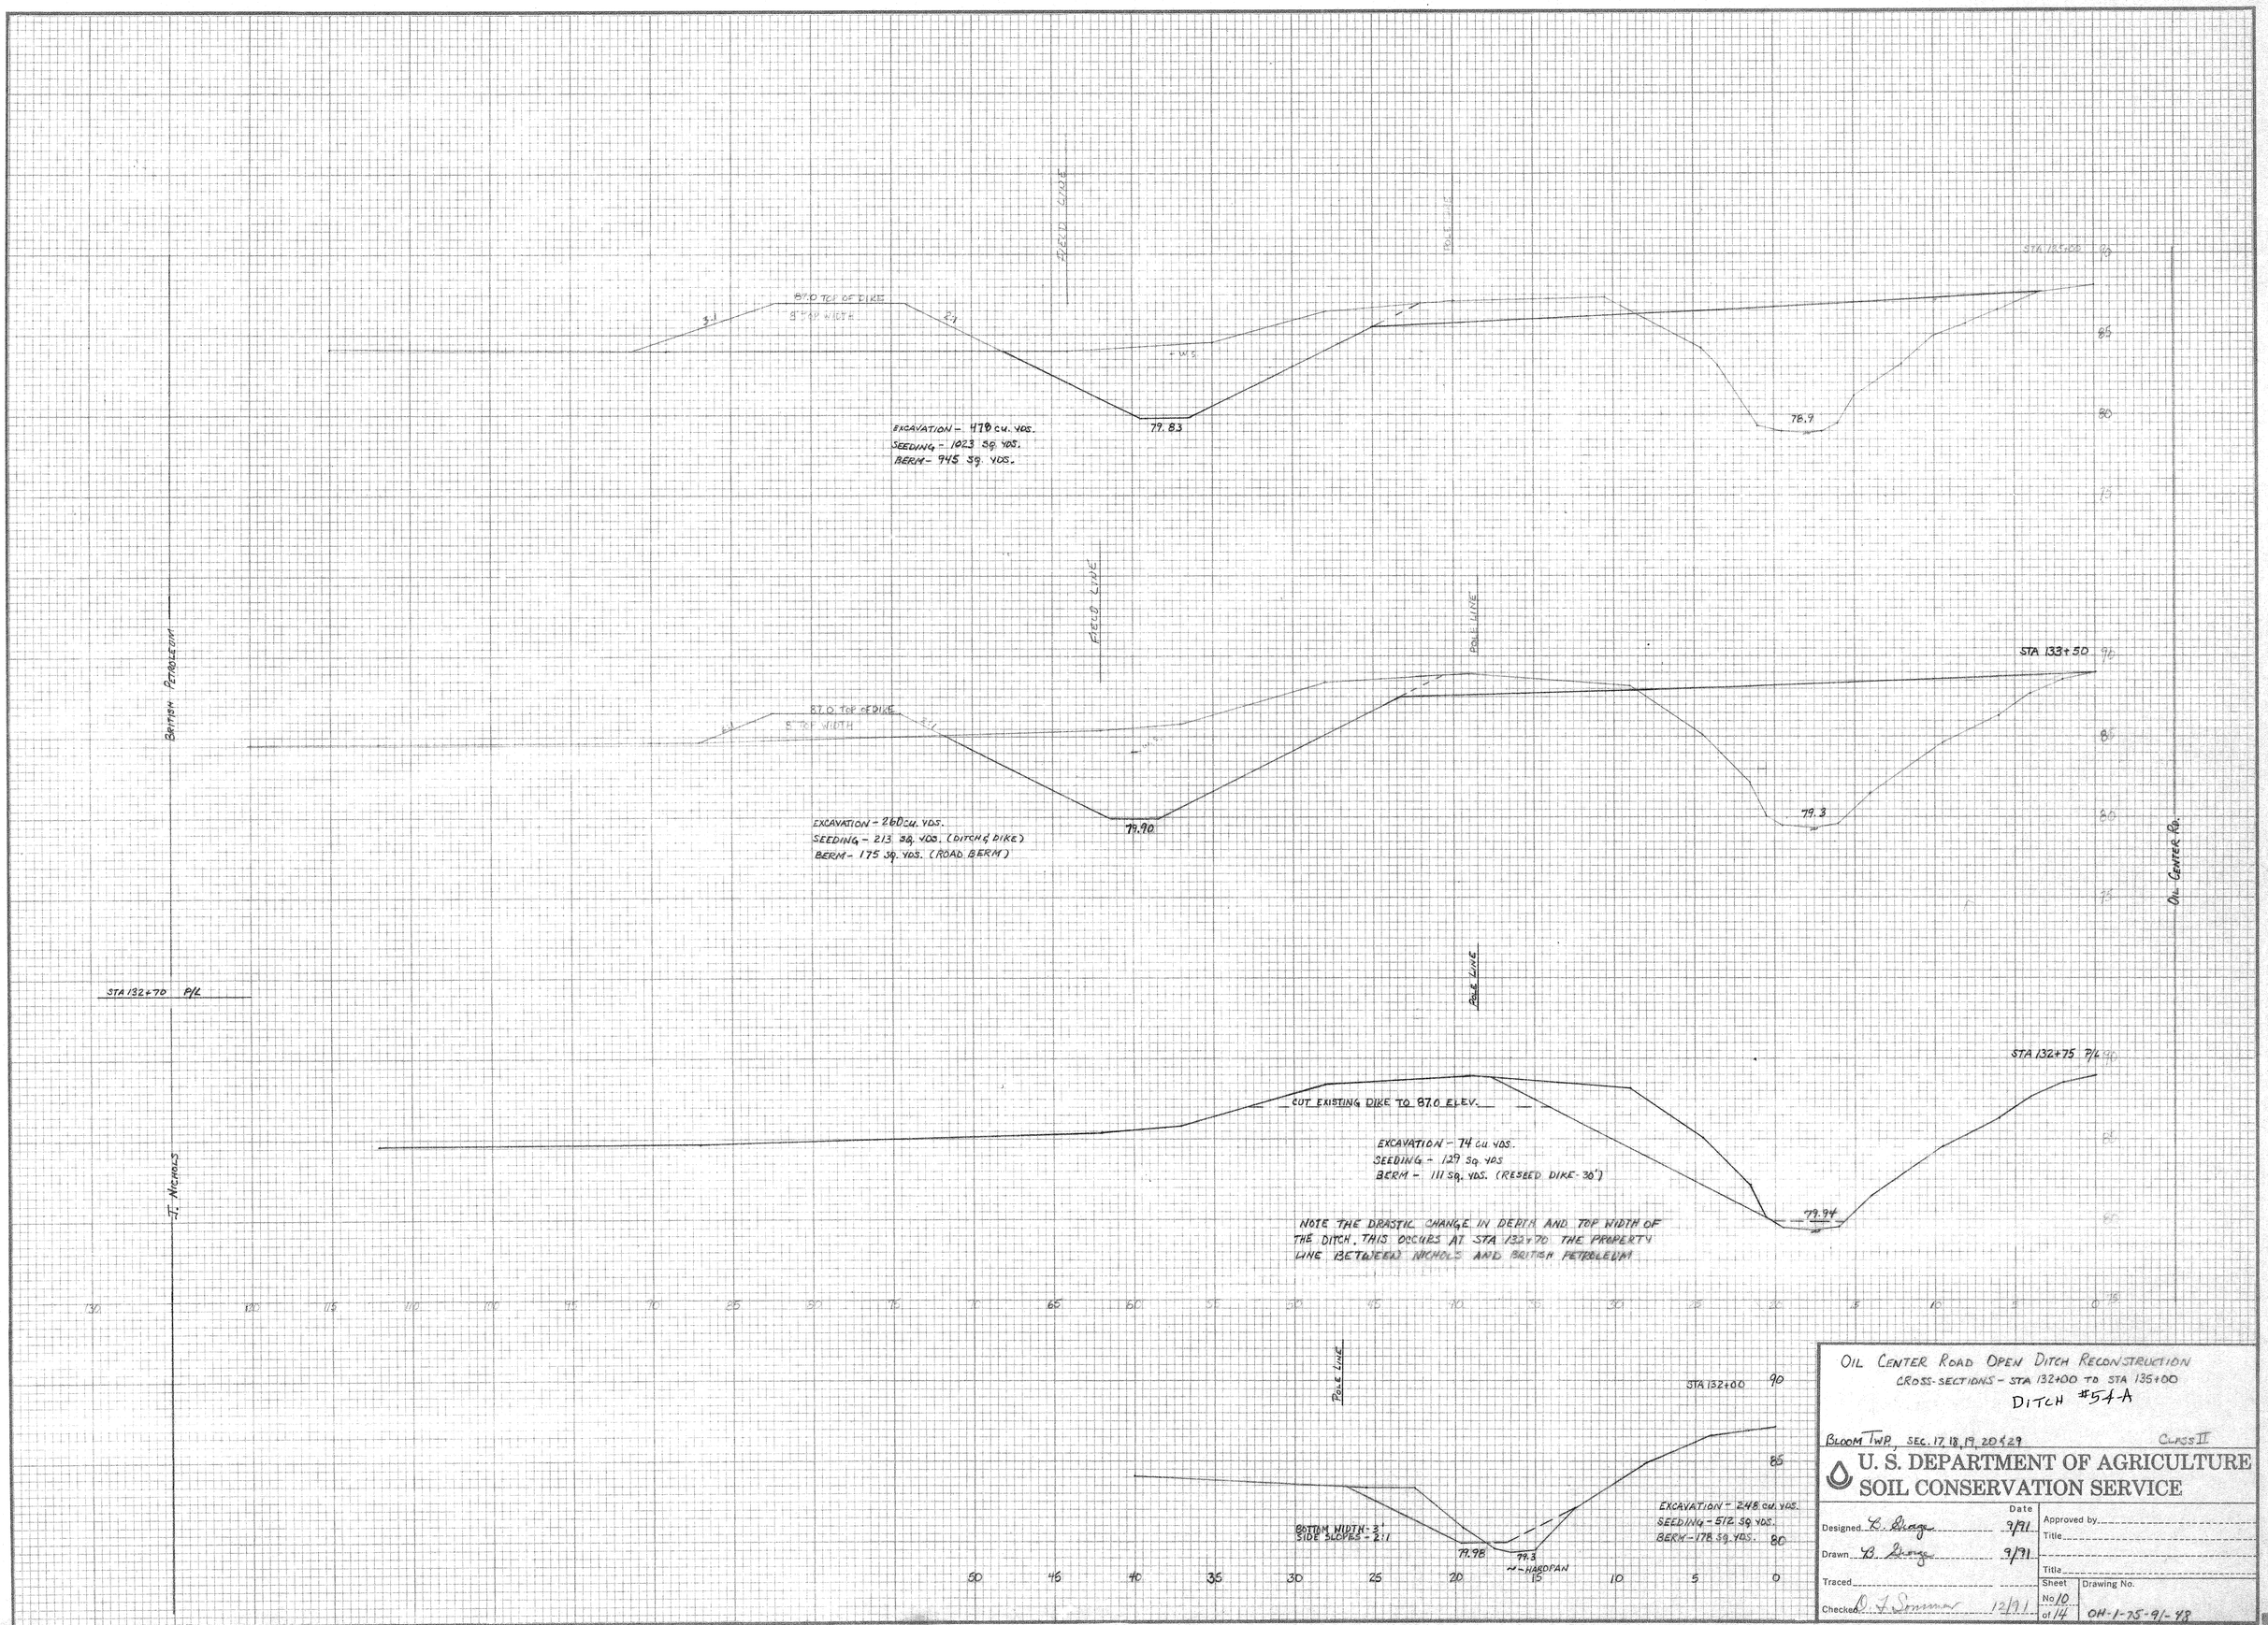

OIL CENTER ROAD OPEN DITCH RECONSTRUCTION
CROSS-SECTIONS - STA 132+00 TO STA 135+00
DITCH #57-A

BLOOM TWP. SEC. 17, 18, 19, 20 & 29 — CLASS II

U. S. DEPARTMENT OF AGRICULTURE
SOIL CONSERVATION SERVICE

Designed B. Bragg	Date 9/91	Approved by	
Drawn B. Bragg	9/91	Title	
Traced		Title	
Checked D. F. Sommer	12/91	Sheet No. 10 of 14	Drawing No. OH-1-75-91-48

SCS-ENG-315 REV 8-75