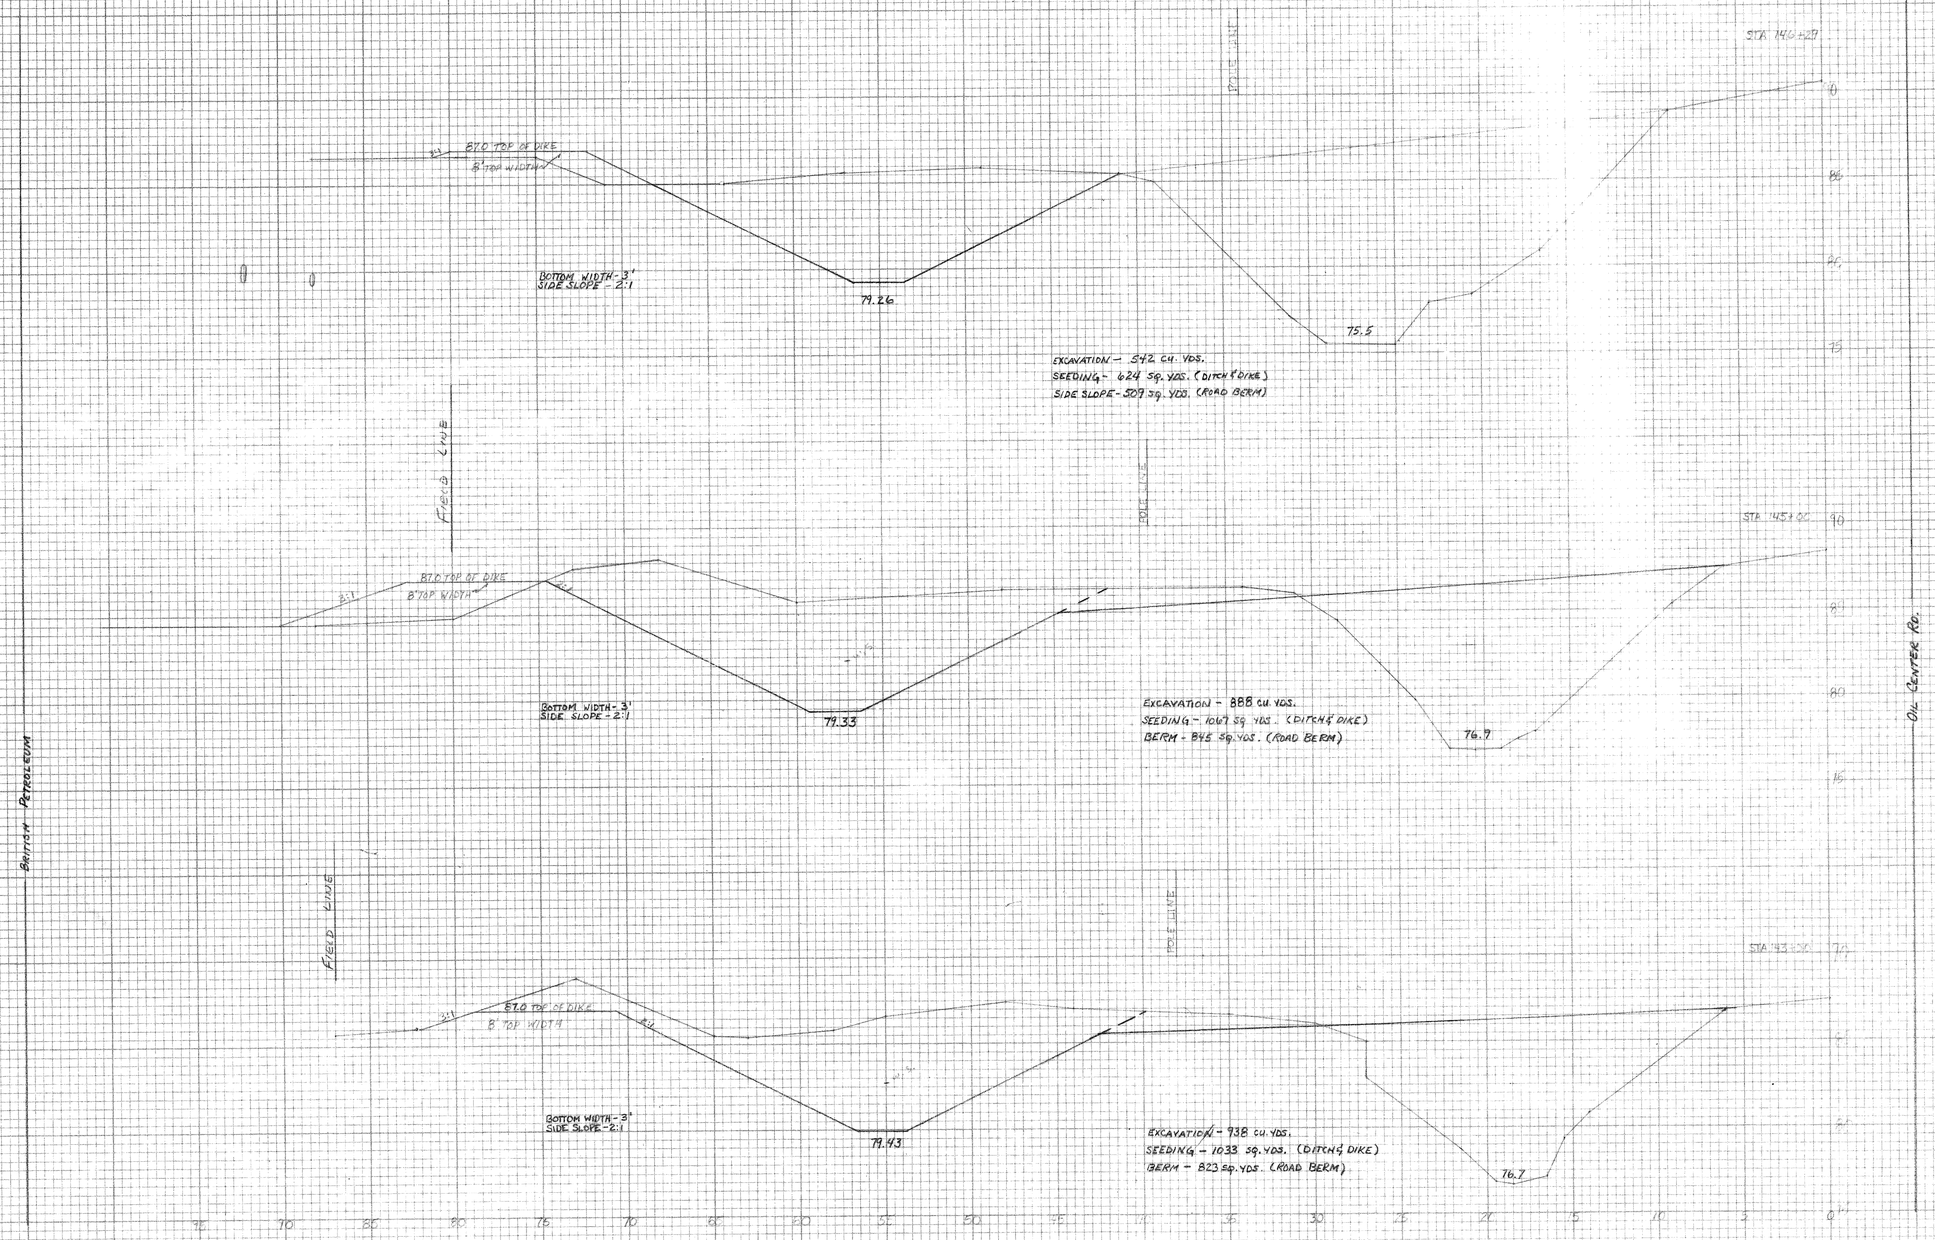

OIL CENTER ROAD OPEN DITCH RECONSTRUCTION

CROSS-SECTIONS - STA 143+00 TO STA 146+29

DITCH #54-A

BLOOM TWP., SEC. 17, 18, 19, 20 & 29 — CLASS II

U. S. DEPARTMENT OF AGRICULTURE
SOIL CONSERVATION SERVICE

Designed K. Berger	Date 9/91	Approved by	
Drawn K. Berger	9/91	Title	
Traced		Title	
Checked L. J. Sommer		Sheet No. 12 of 14	Drawing No. OH-1-75-91-48

SCS-ENG-315 REV 8-75