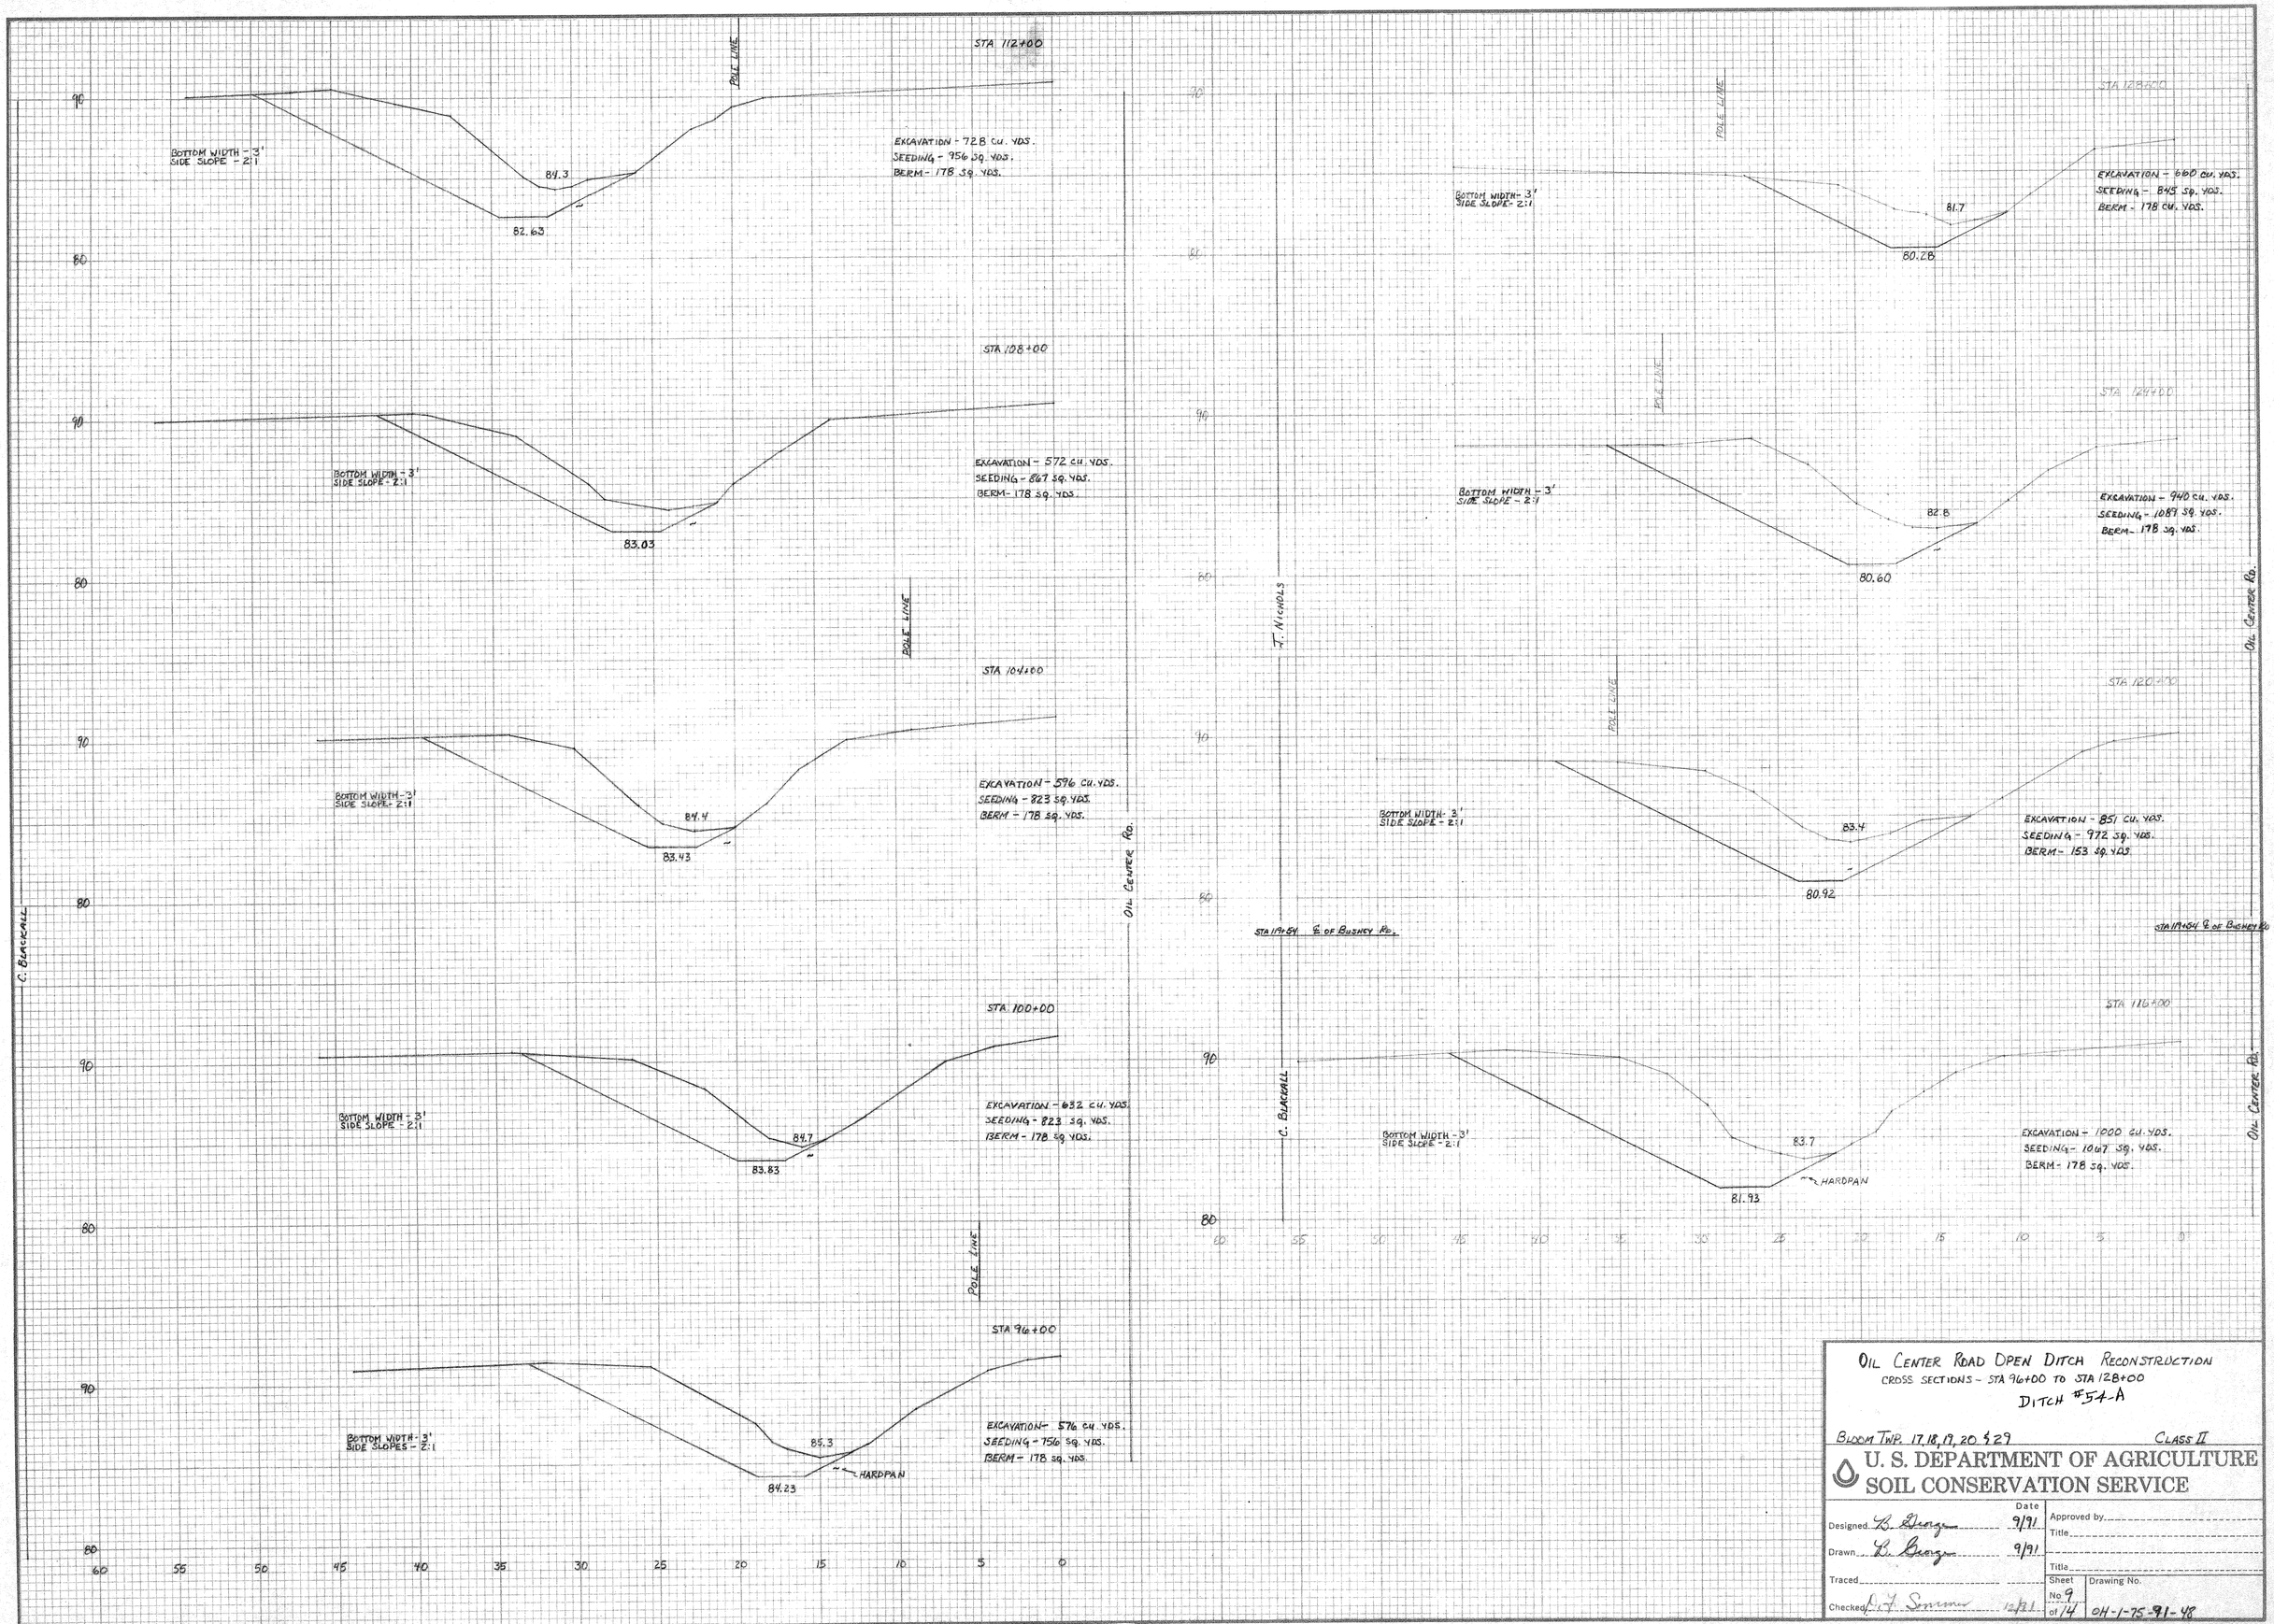

OIL CENTER ROAD OPEN DITCH RECONSTRUCTION

CROSS SECTIONS - STA 96+00 TO STA 128+00

DITCH #54-A

BLOOM TWP. 17, 18, 19, 20 & 29 — CLASS II

U. S. DEPARTMENT OF AGRICULTURE
SOIL CONSERVATION SERVICE

Designed L. Gregg	Date 9/91	Approved by	
Drawn L. Gregg	9/91	Title	
Traced		Title	
Checked L. A. Simmons	12/91	Sheet No. 9 of 14	Drawing No. OH-1-75-91-48

SCS-ENG-315 REV 8-75