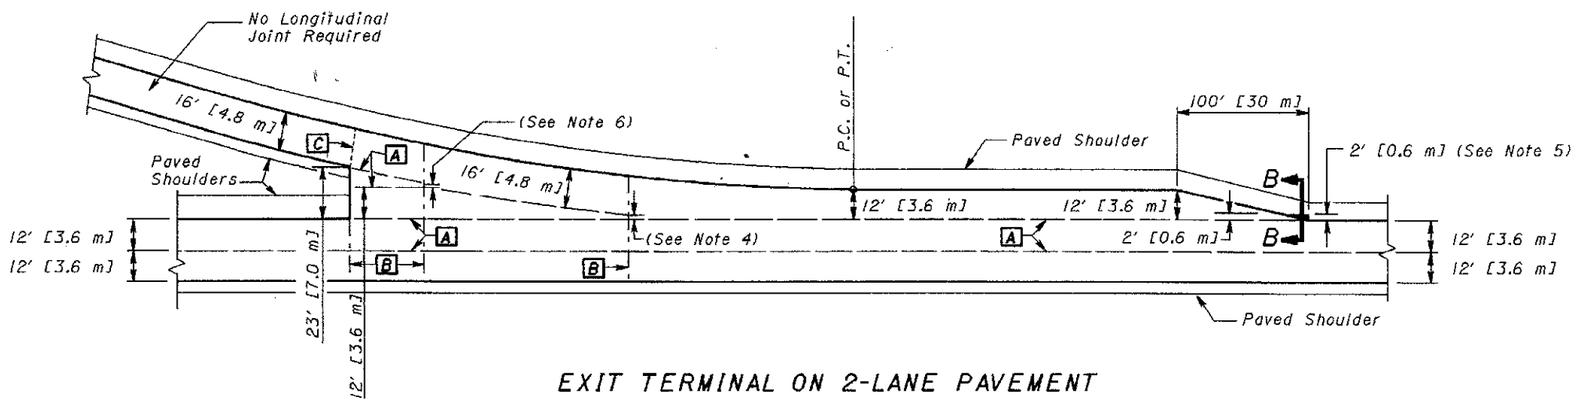

EXIT TERMINAL ON 2-LANE PAVEMENT

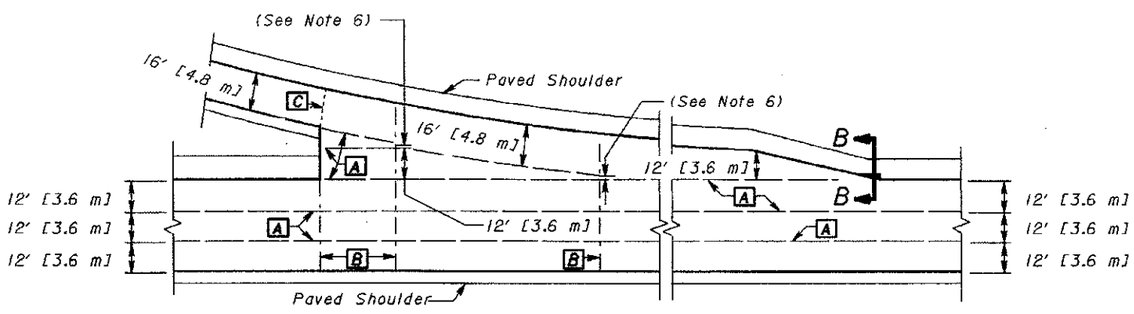

EXIT TERMINAL ON 3-LANE PAVEMENT

NOTES

For **Entrance Terminals, Sections,** and **Notes** see Sheet 1 of 2.

JOINT LEGEND

- A Longitudinal Joint
- B Contraction Joint (See Note 2)
- C Expansion Joint (See Note 2)

THIS DRAWING REPLACES BP-6.1M DATED 10-28-94.

DATE	2-28-00
ROADWAY DESIGN ENGINEER	
DEPARTMENT OF TRANSPORTATION	
REVISIONS	
STDS. ENGR.	M. Evans
DRAWN	D. Focke
All metric dimensions (in brackets [ ]) are in millimeters unless otherwise noted.	
ROADWAY ENGINEERING SERVICES	
STANDARD ROADWAY CONSTRUCTION DRAWING	
PAVEMENT JOINTS AT RAMP TERMINALS	
NUMBER	BP-6.1
	2/2