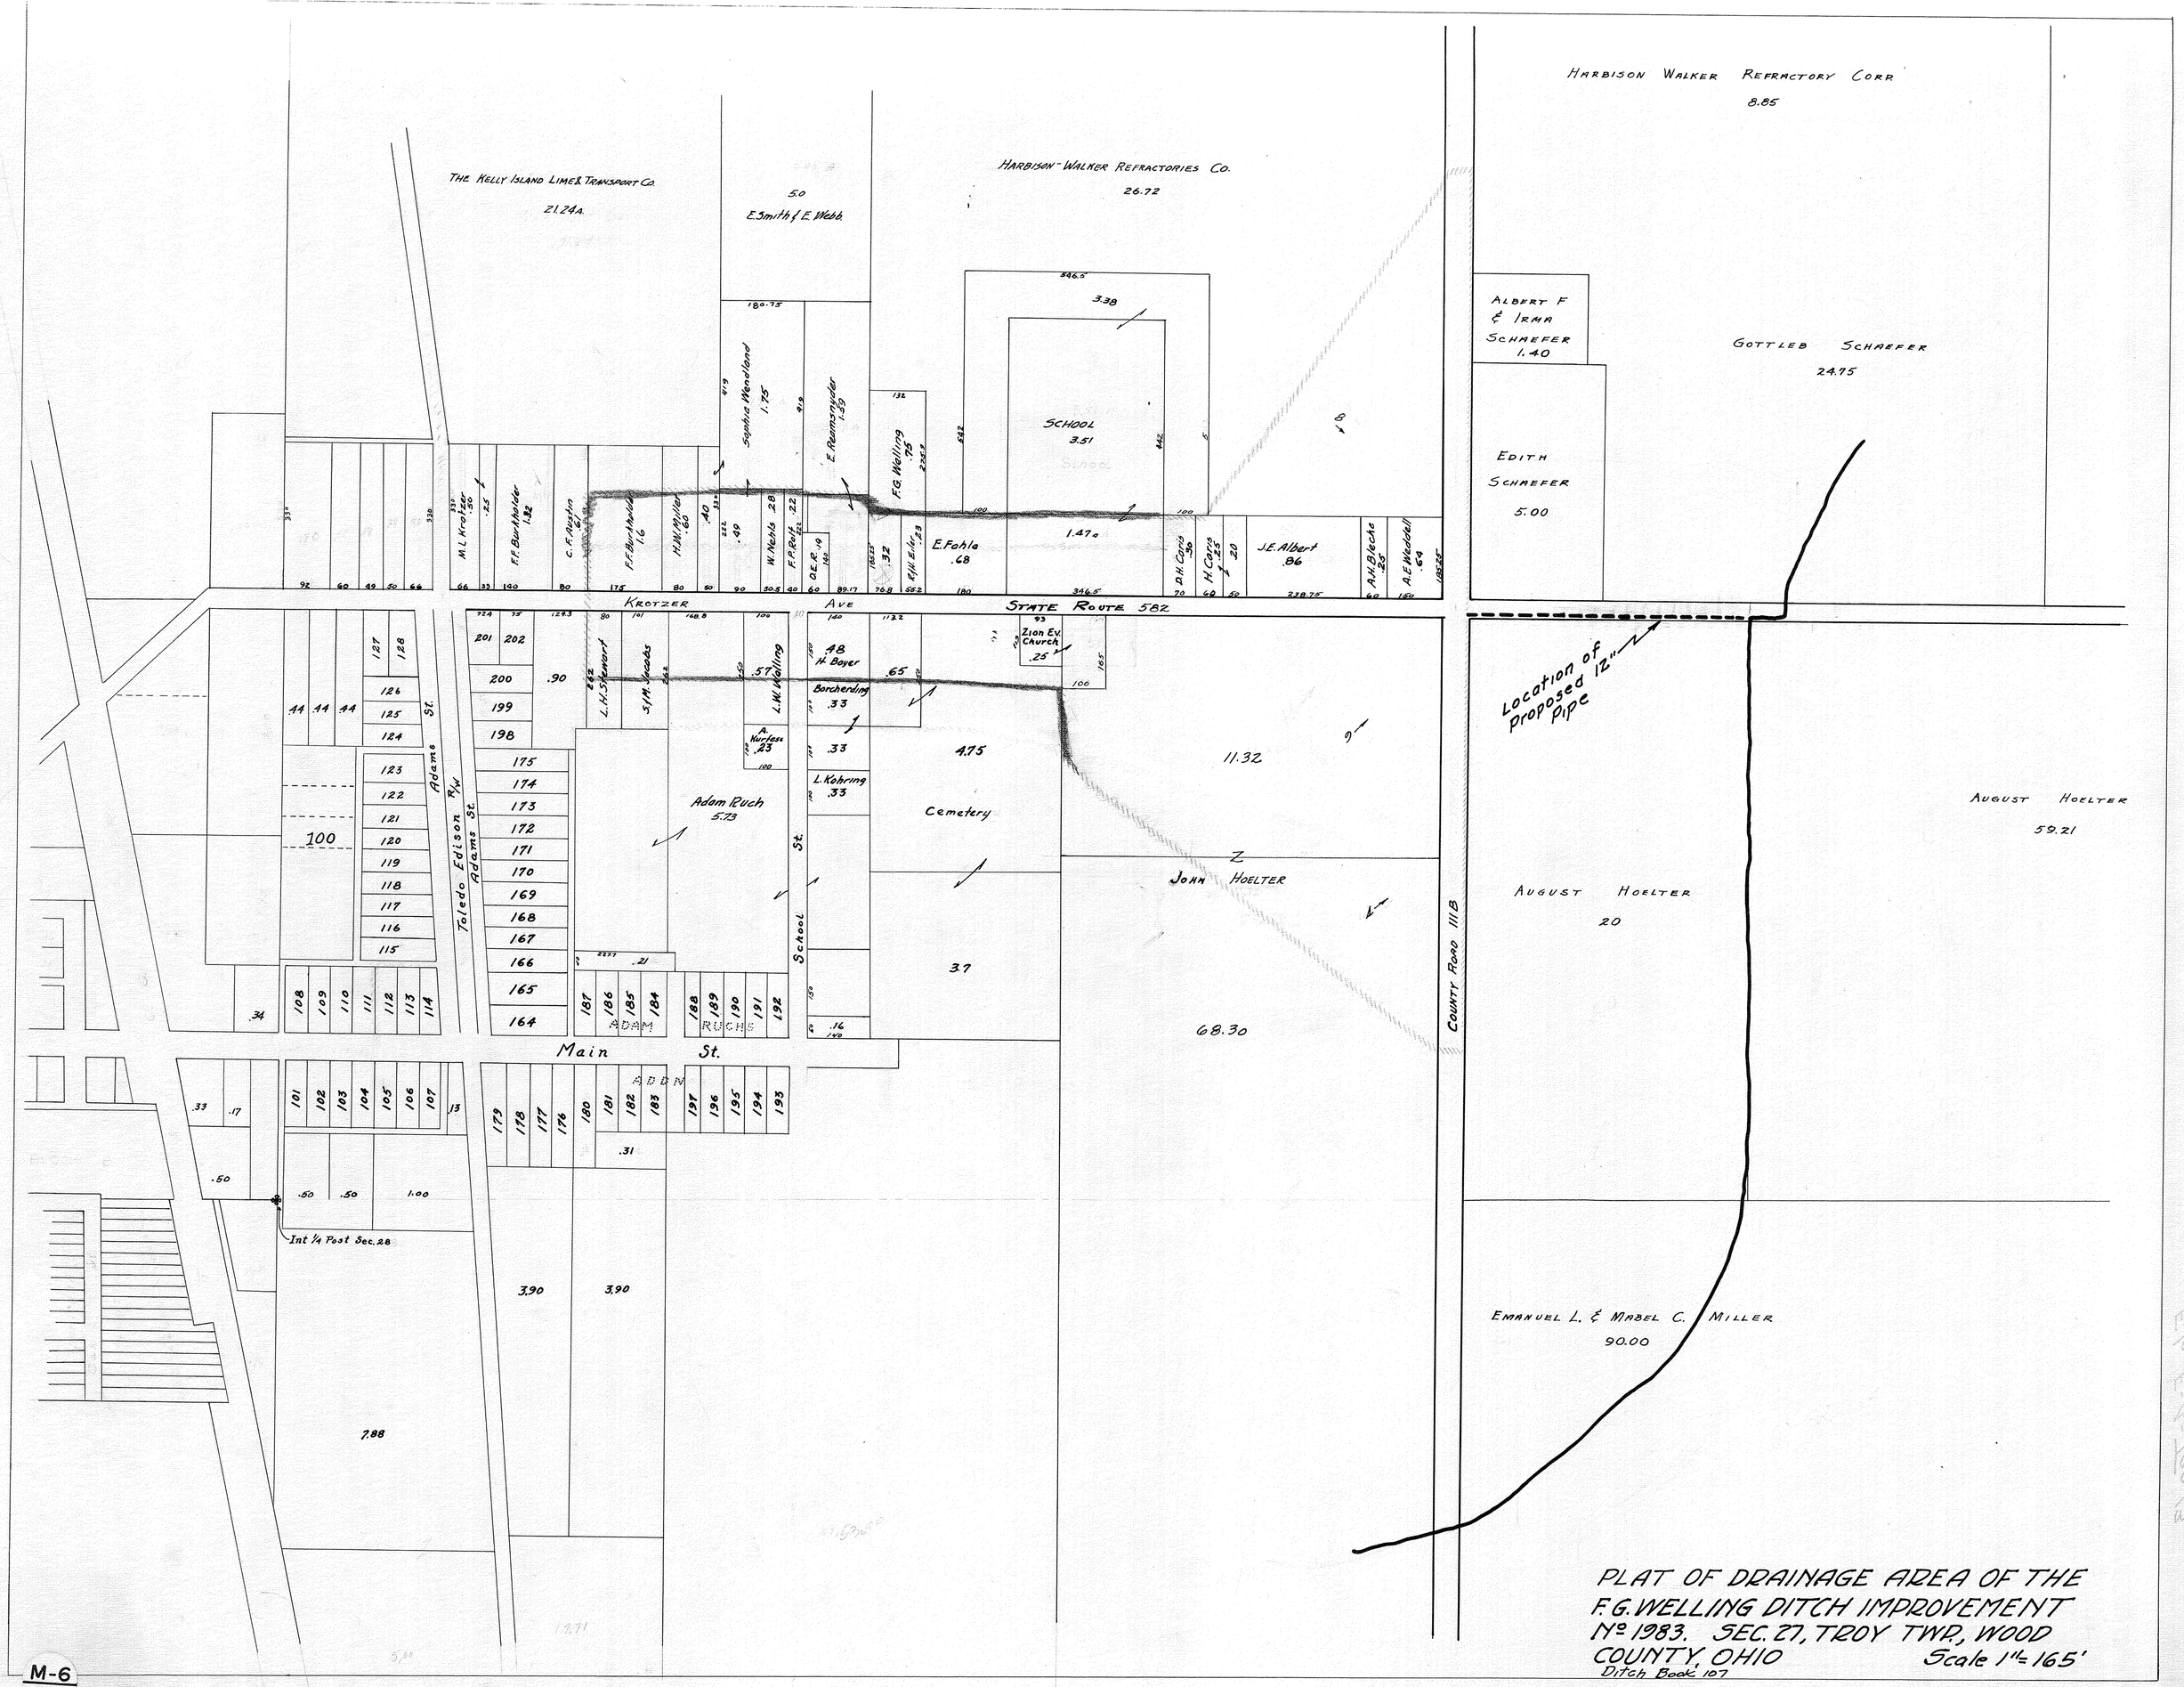

PLAT OF DRAINAGE AREA OF THE
F.G. WELLING DITCH IMPROVEMENT
No 1983. SEC. 27, TROY TWP., WOOD
COUNTY, OHIO
Ditch Book 107
Scale 1" = 165'

M-6
17