ROBERT PUSE DITCH № 2307

Montgomery Twp. Wood County Ohio

Max L. Rothschild Engineer

District 31 Main 31-1 Branch

Ditch Book 142
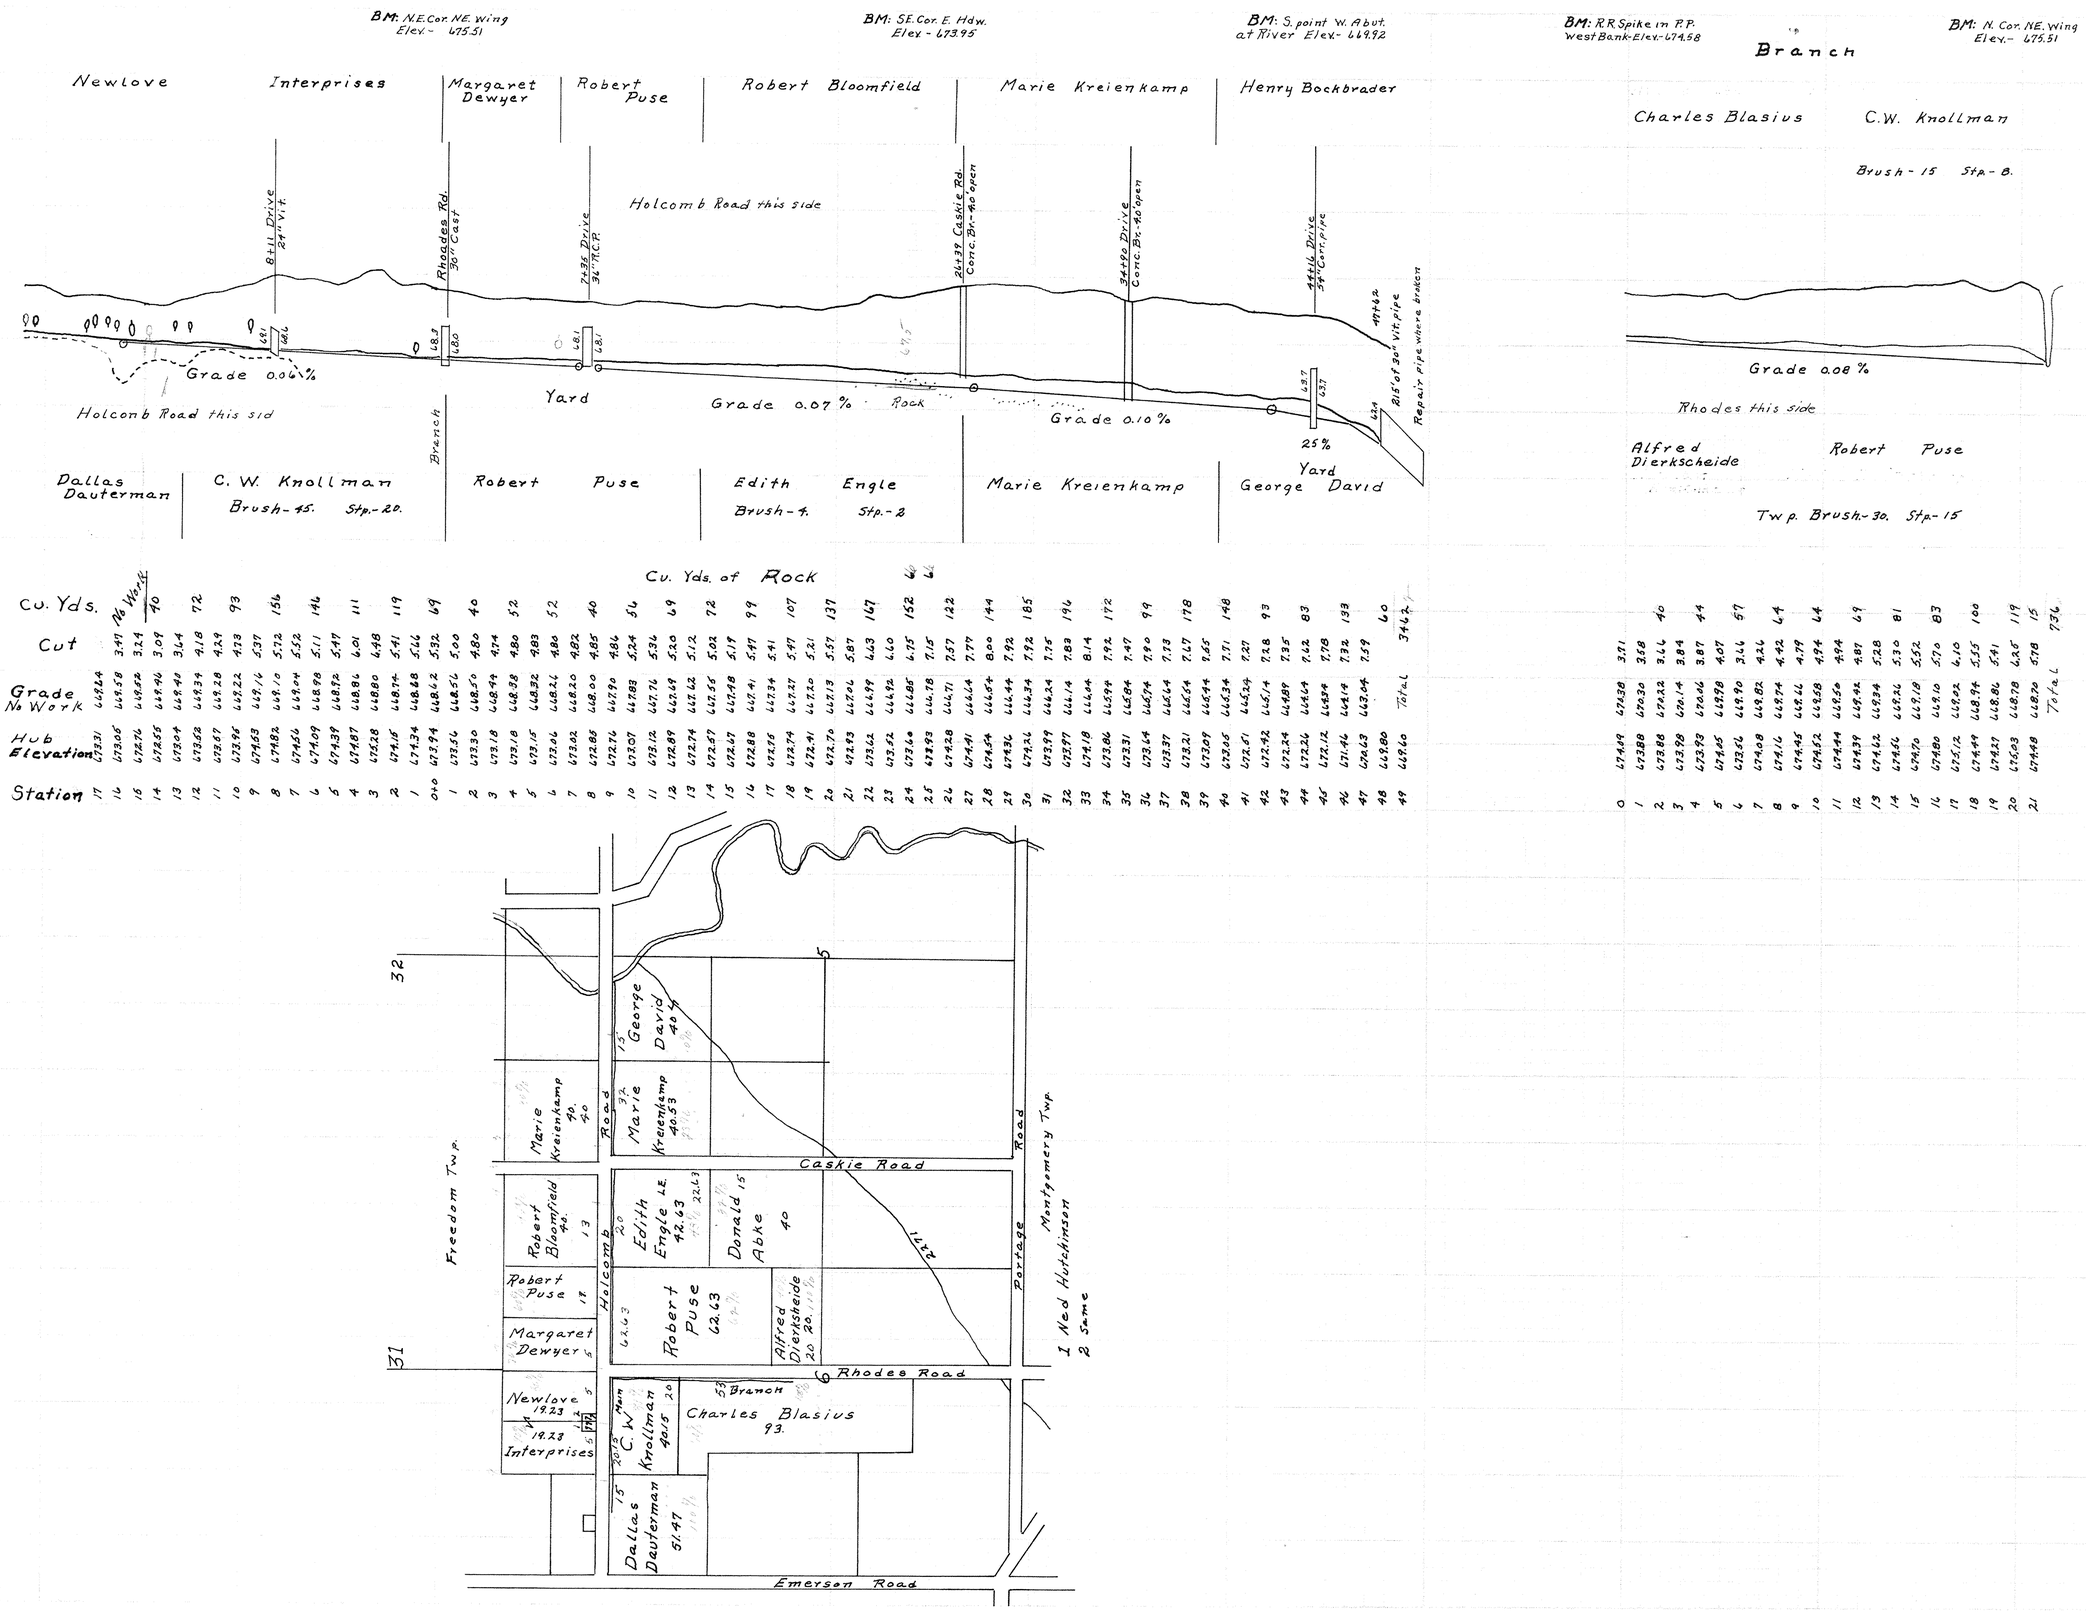
2.0 bottom 2:1 Slope