REVISED PLAT
ALBERT E. ZIEGLER DITCH № 2317

WASHINGTON TOWNSHIP — WOOD COUNTY

DITCH BOOK № 145 — ANTHONY L. ALLION

NOVEMBER 1982 — ENGINEER

N W E S

1" = 660'

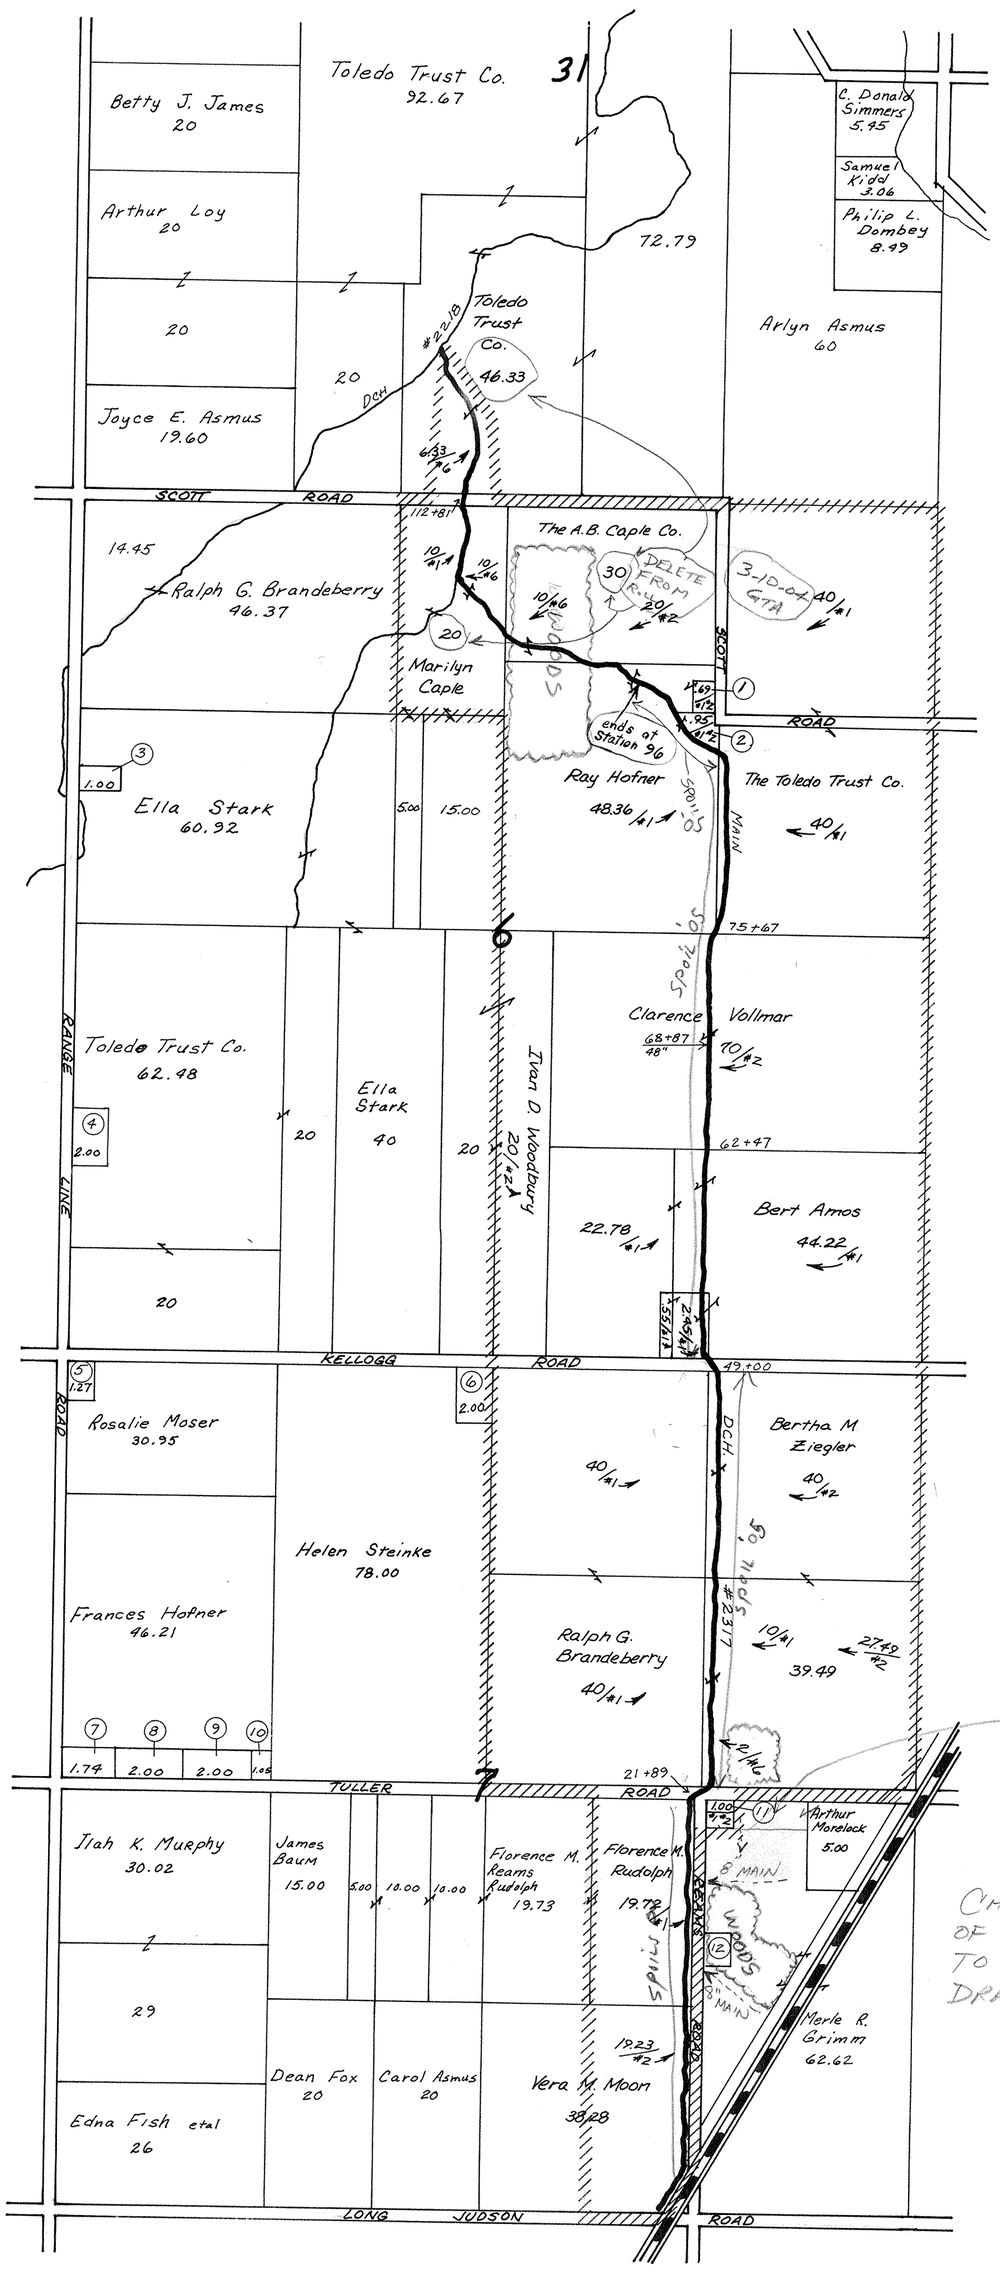

1. RAY A. HOFNER
2. SAME
3. LELAND R. MILES
4. GARY KELLERMEIER
5. JAMES KITCHEN
6. DALE F. WHITT
7. WILLIAM HOFNER
8. JOSEPH HOFNER
9. MARTHA RUPP
10. EDWARD HOFNER
11. DANNY L. PEPER
12. RICK L. GRIMM

4" lateral, Had Morlock sign waiver to connect septic into it 12/03 d/m

CHECK ON WEST SIDE OF RR ON GRIMM PROPERTY TO SEE HOW MUCH IS DRAINING TO #2317

M-11-30