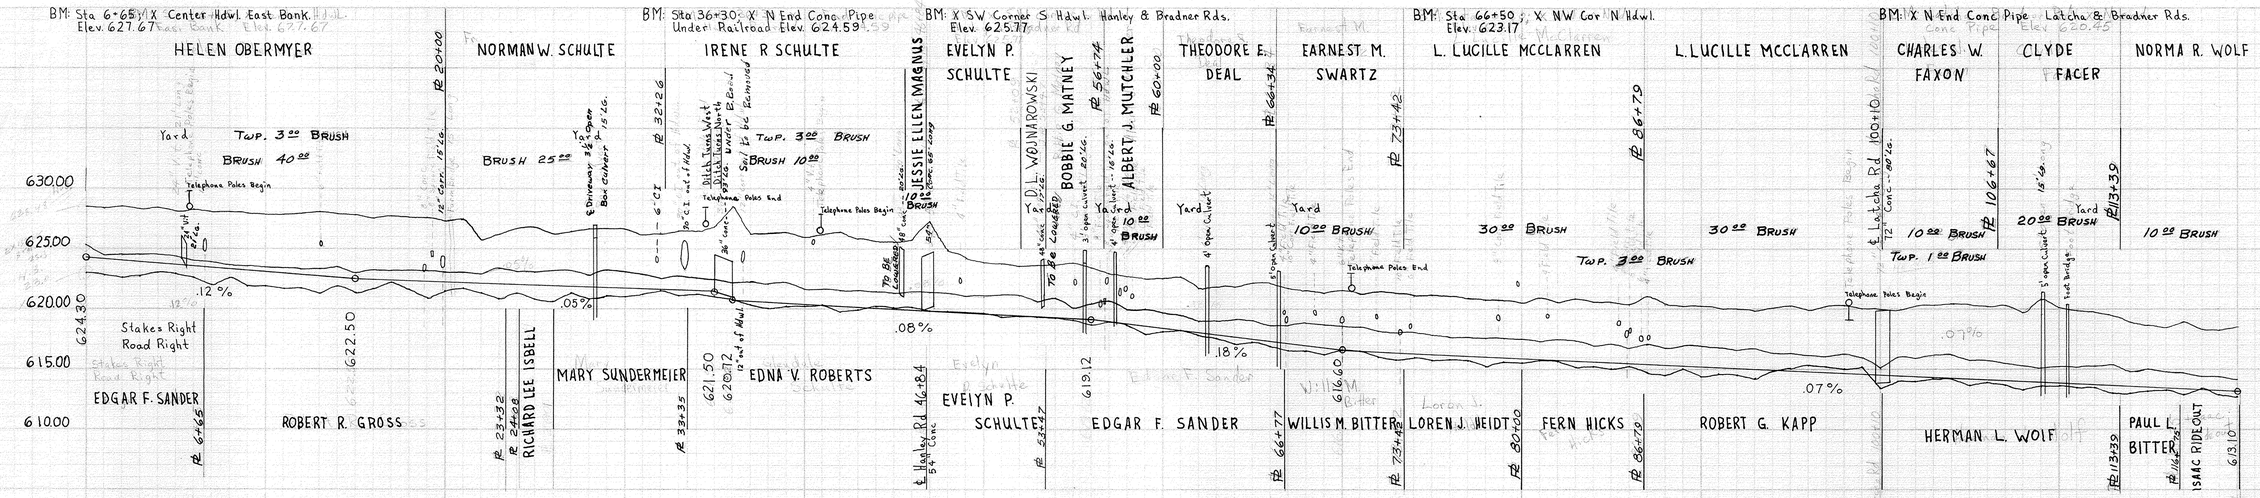

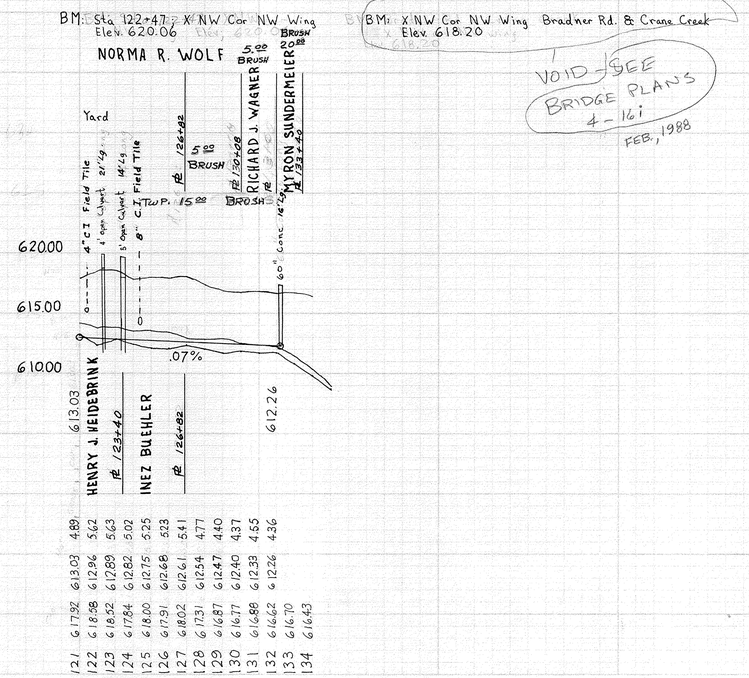

VOID - SEE BRIDGE PLANS 4-161
FEB., 1988

CLEANED - 1988

W.K. MCCLARREN DITCH # 2351

LAKE TWP.
DITCH BOOK 143