BRANCH #1

B.M. #4 SPR. S. SIDE P.P. 0.5 MI. E. OF LIBERTY HIGH RD. FIRST POLE E. OF FIELD DRIVE 0.5 MI. WEST OF MITCHELL RD. ELEV. 593.00

B.M. #3 SPR. IN S. SIDE OF P.P. ON JERRY CITY RD. 4 POLES FROM LIBERTY HIGH RD. @ DITCH INT. 0.8 MI. W. OF MITCHELL RD. ELEV. 594.91

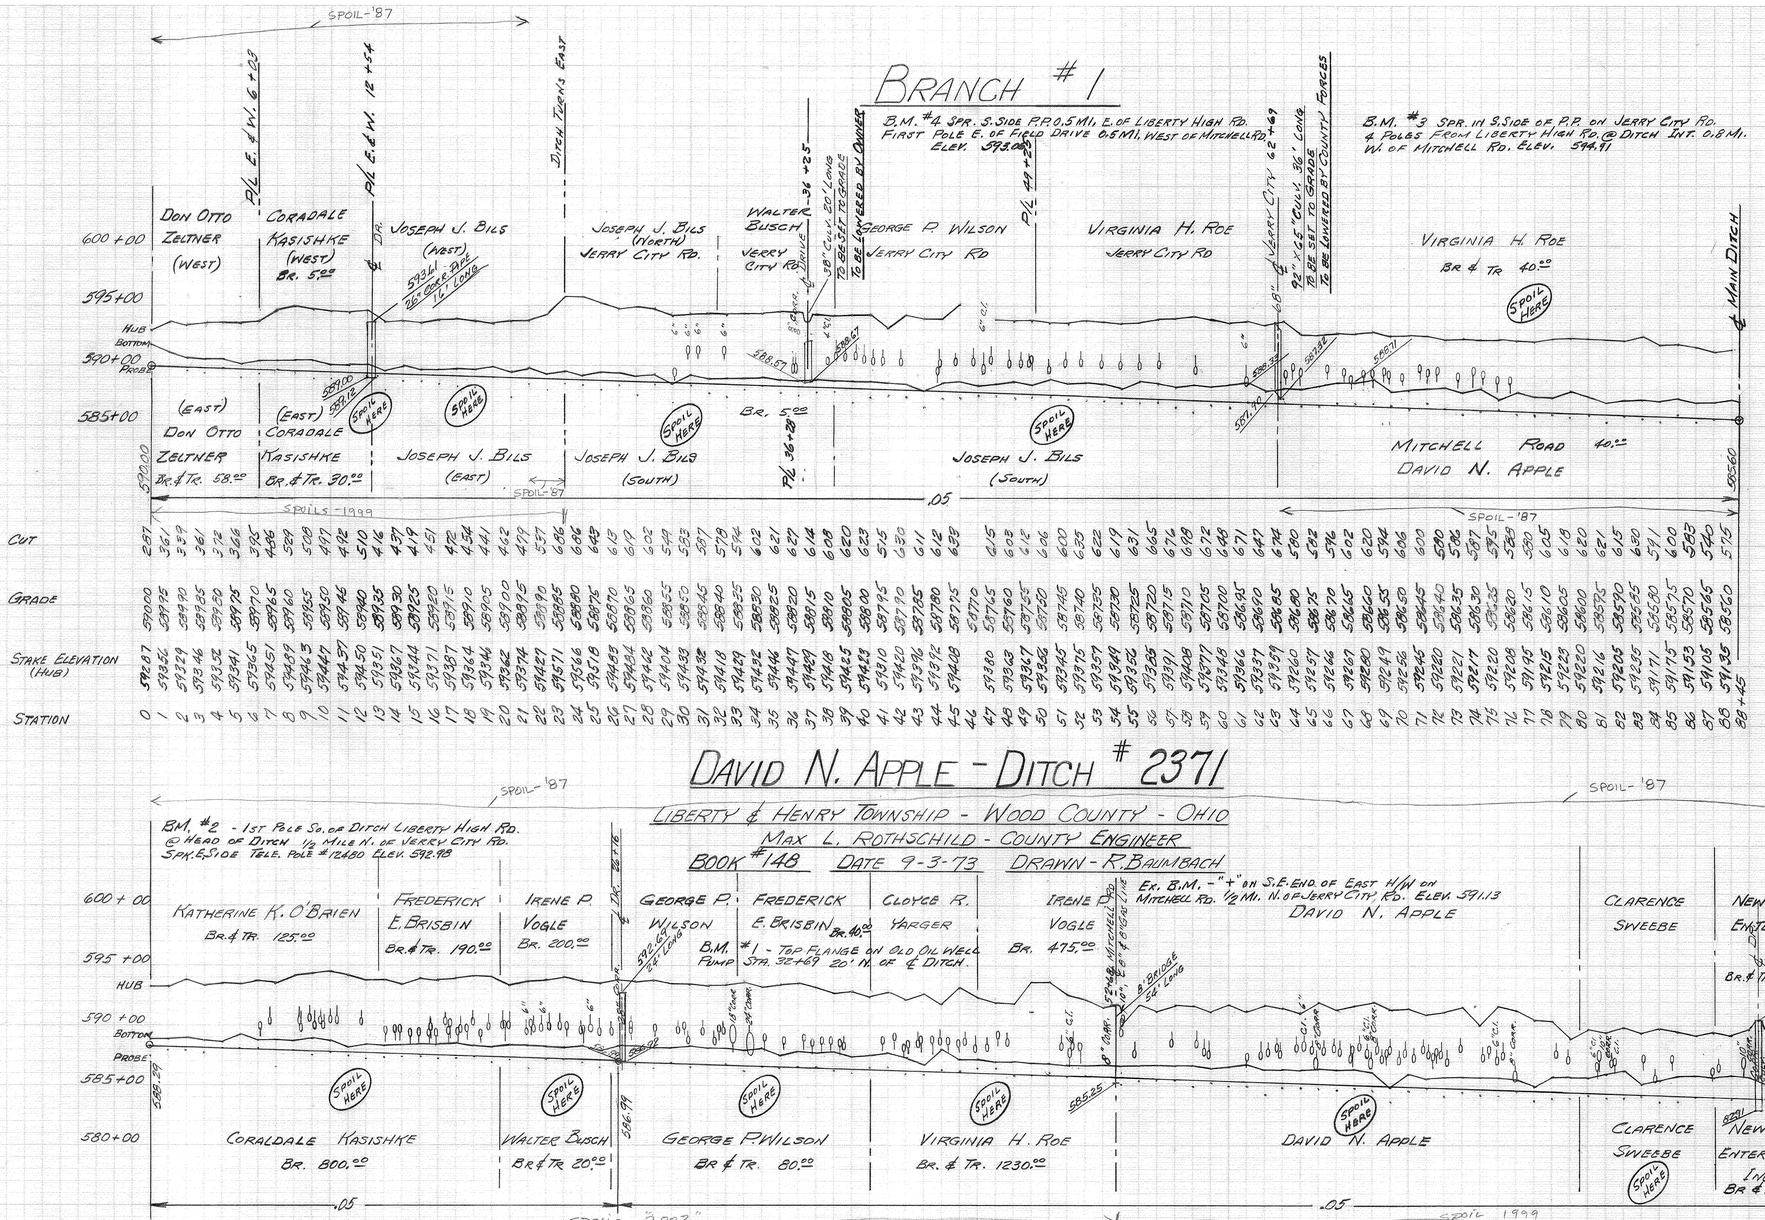

DAVID N. APPLE - DITCH # 2371

LIBERTY & HENRY TOWNSHIP - WOOD COUNTY - OHIO

MAX L. ROTHSCHILD - COUNTY ENGINEER

BOOK #148 DATE 9-3-73 DRAWN - R. BAUMBACH

B.M. #2 - 1ST POLE SO. OF DITCH LIBERTY HIGH RD. @ HEAD OF DITCH 1/2 MILE N. OF JERRY CITY RD. SPK. E. SIDE TELE. POLE #12480 ELEV. 592.98
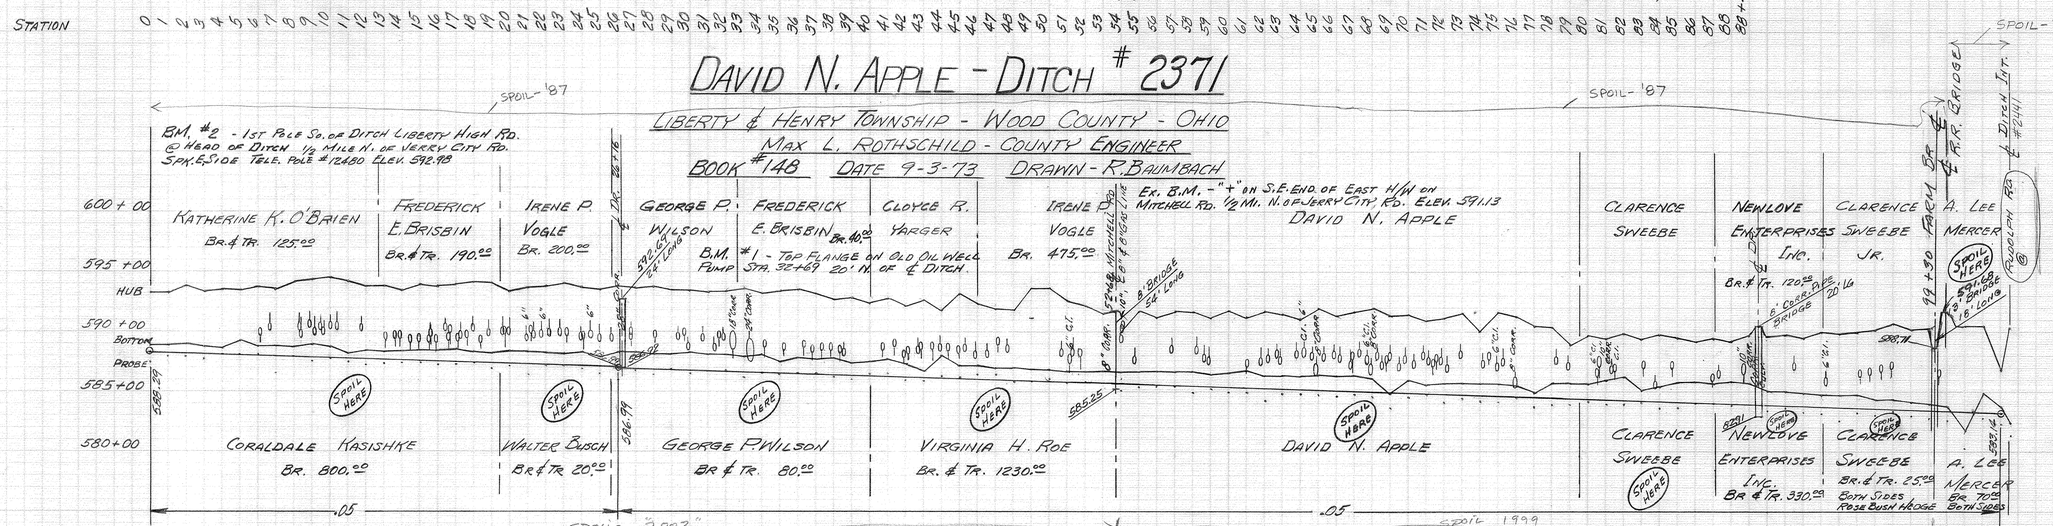
EX. B.M. - "+" ON S.E. END OF EAST H/W ON MITCHELL RD. 1/2 MI. N. OF JERRY CITY RD. ELEV. 591.13