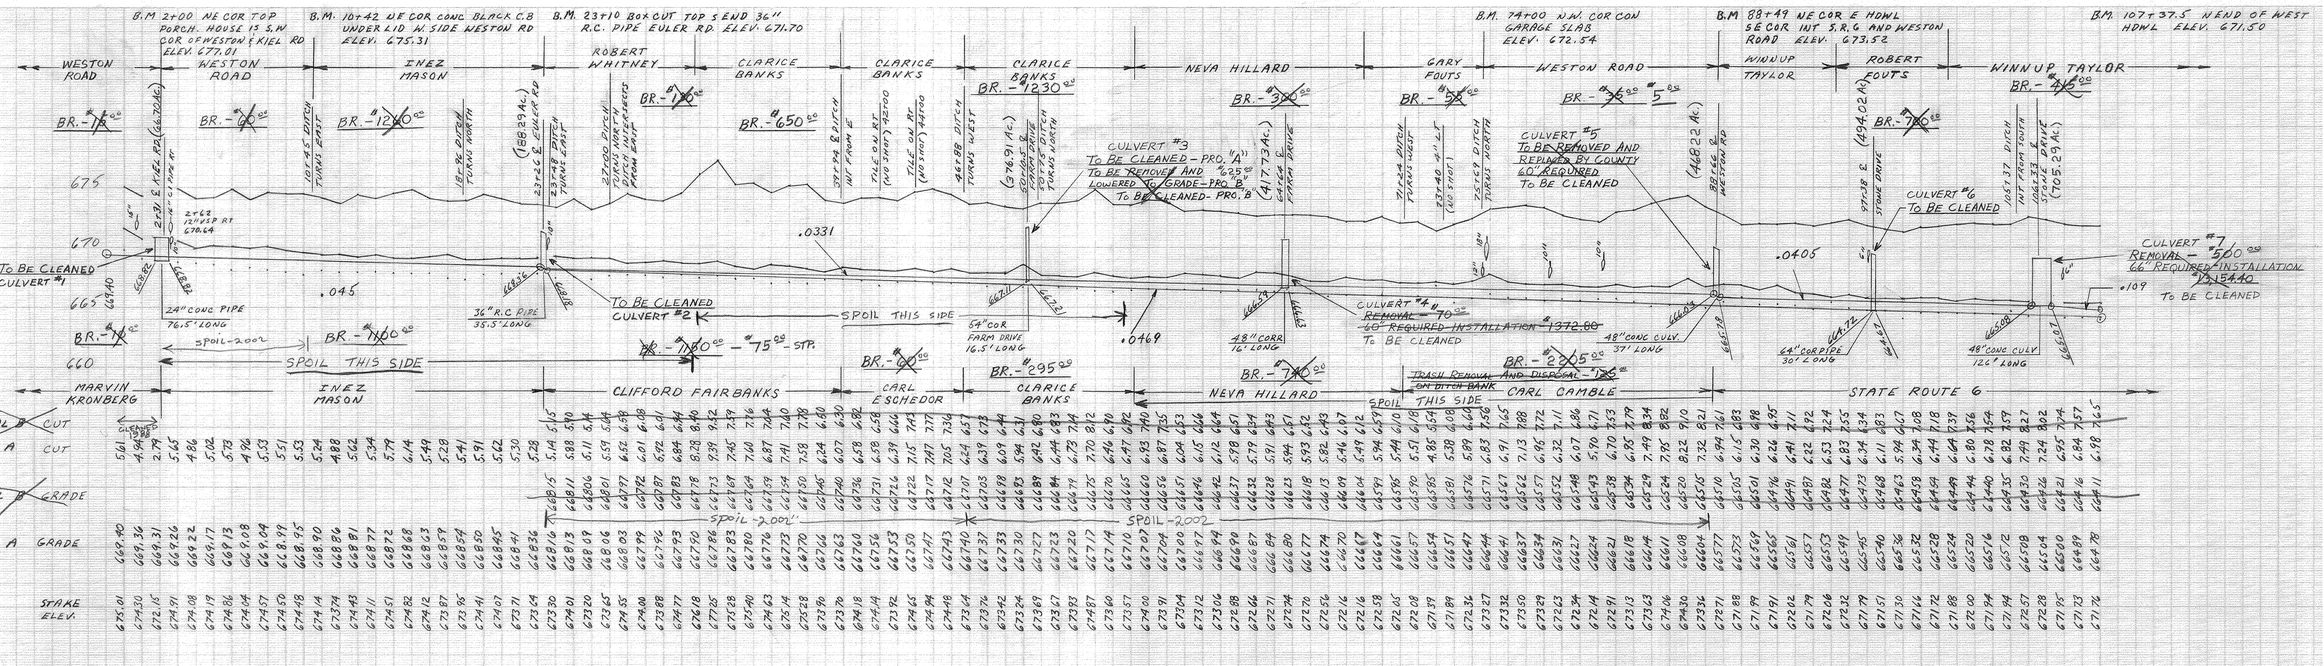

RAYMOND FAUSNAUGH #2389

WOOD COUNTY - WESTON TWP.

DONALD R. McNEELEY - COUNTY ENGINEER