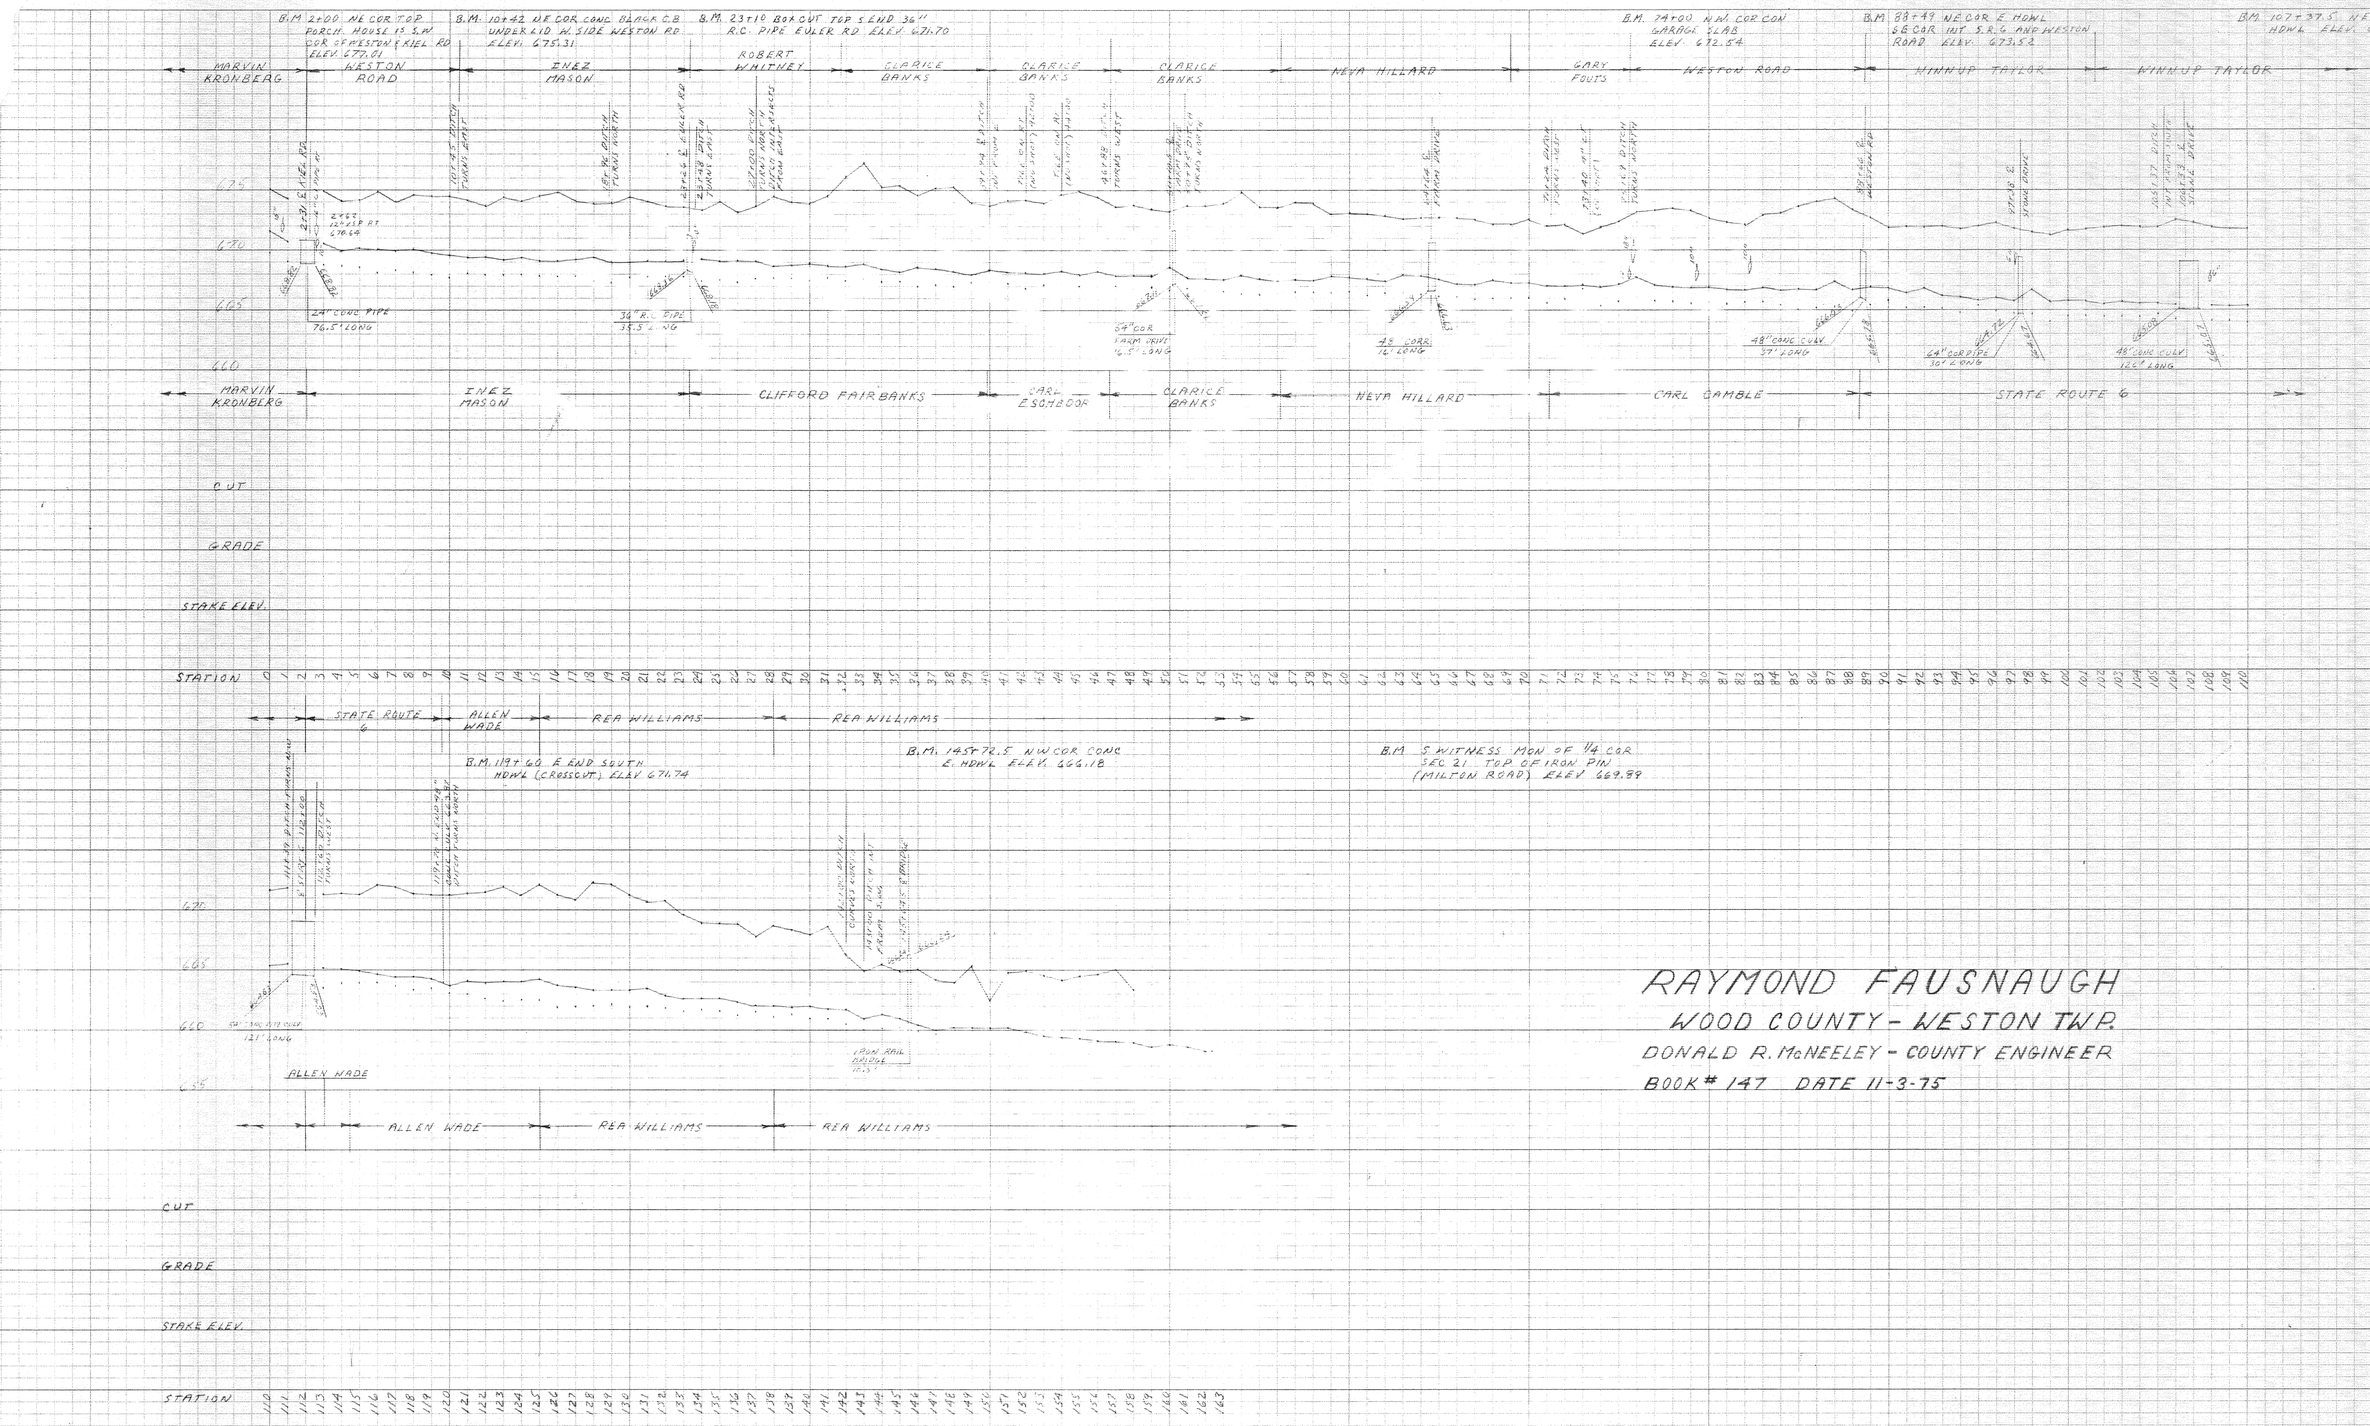

RAYMOND FAUSNAUGH

WOOD COUNTY - WESTON TWP.

DONALD R. McNEELEY - COUNTY ENGINEER

BOOK # 147 DATE 11-3-75