S [illegible]

[illegible], Sec.30, Freedom [illegible], No.Co. O

[illegible] point found at point shown thus
Iron pipe found at points shown thus
Nails set at points shown thus
Steel posts set at points shown thus
Iron pipe set at points shown thus

Note: This survey based on recorded surveys, figures marked R are taken from said surveys Parcels of land marked "A" and "B" have been conveyed, parcels to be conveyed are are marked "C" and "D".

Surveyed by H. [illegible]
Nov. 1978 Reg. Sur.890

Deloy Sattler=Grantor

Title for description

A parcel of land located in the South East ¼ of Section 30, T 5 N=R 12 E Freedom Township, Wood County, Ohio and described as follows;

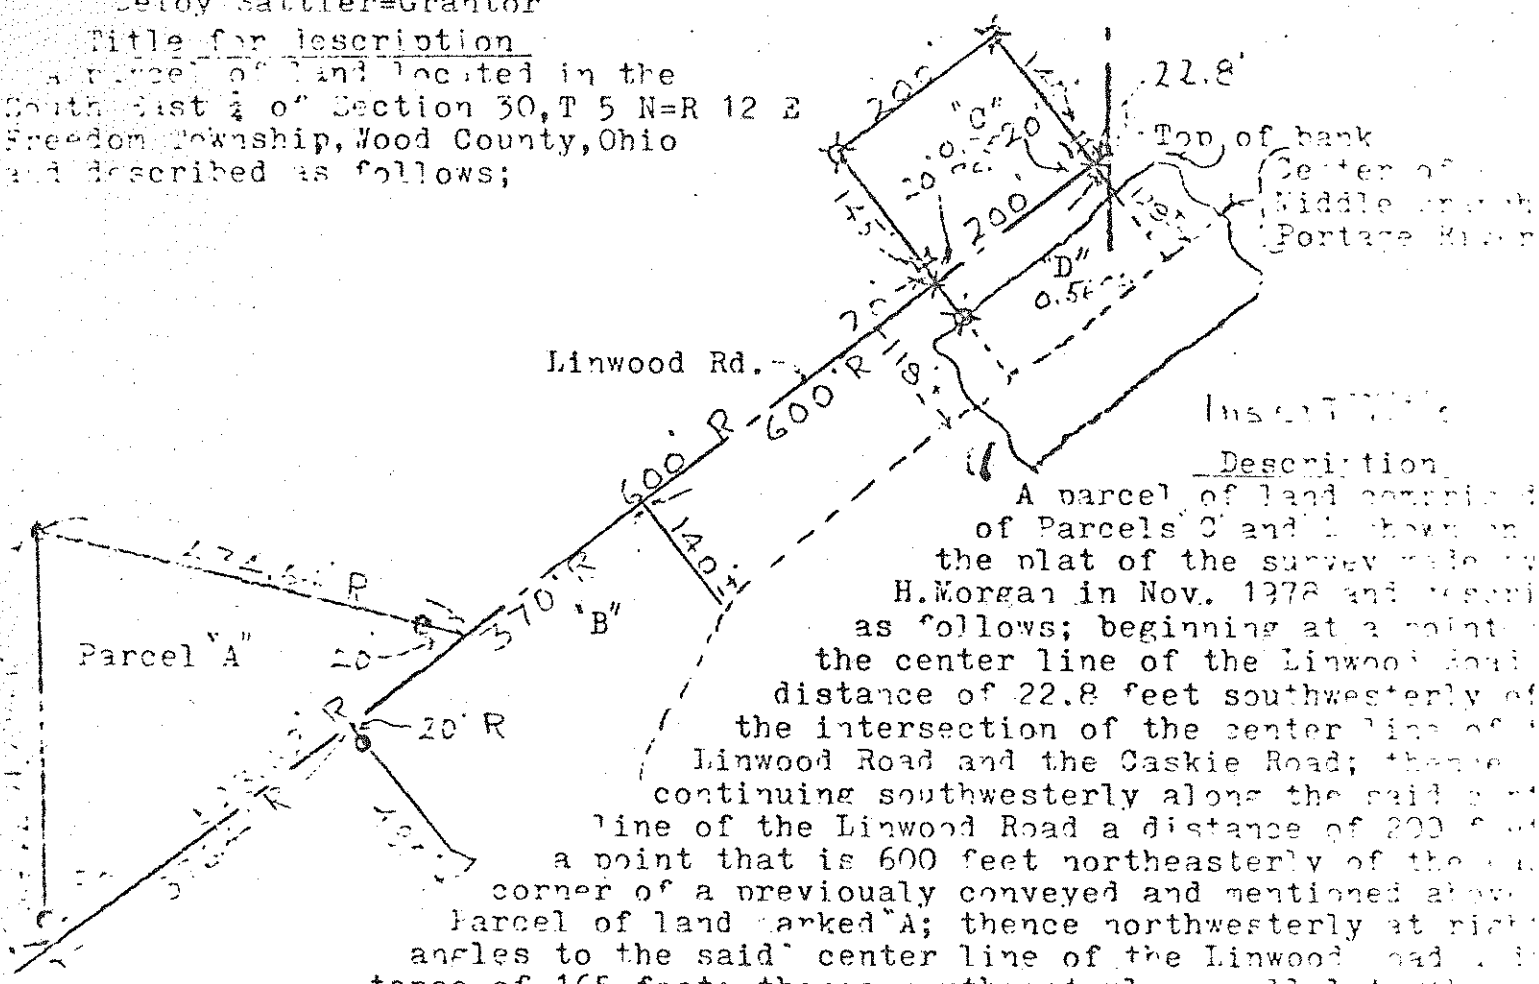

Insert Title

Description

A parcel of land comprised of Parcels "C" and "D" shown on the plat of the survey made by H.Morgan in Nov. 1978 and described as follows; beginning at a point in the center line of the Linwood Road a distance of 22.8 feet southwesterly of the intersection of the center line of the Linwood Road and the Caskie Road; thence continuing southwesterly along the said center line of the Linwood Road a distance of 200 feet to a point that is 600 feet northeasterly of the [illegible] corner of a previously conveyed and mentioned above Parcel of land marked "A; thence northwesterly at right angles to the said center line of the Linwood Road a distance of 165 feet; thence northeasterly parallel to the center line a distance of 200 feet; thence southeasterly [illegible] to the opposite side a distance of 165 feet to the place of beginning containing 0.75 acres of land more or less; also the portion of the [illegible] property bounded on the north by the center of the Linwood Road; on the [illegible] by the west line of the above described parcel extended south; on the [illegible] the center of the Middle Branch of the Portage River; and on the east by Grantors east line and containing 0.56 acres of land more or less. Total acres of land being conveyed but subject to easement for legal highway is 1.31 acres more or less.