M-8
3

PLAT OF

B. B. MILLIGAN DITCH NO. 1957.

MONTGOMERY TWP. AND PERRY TWP. WOOD CO.

DITCH BOOK NO. 113. JULY, 1945.

Martin Berry, Wood County Engr.

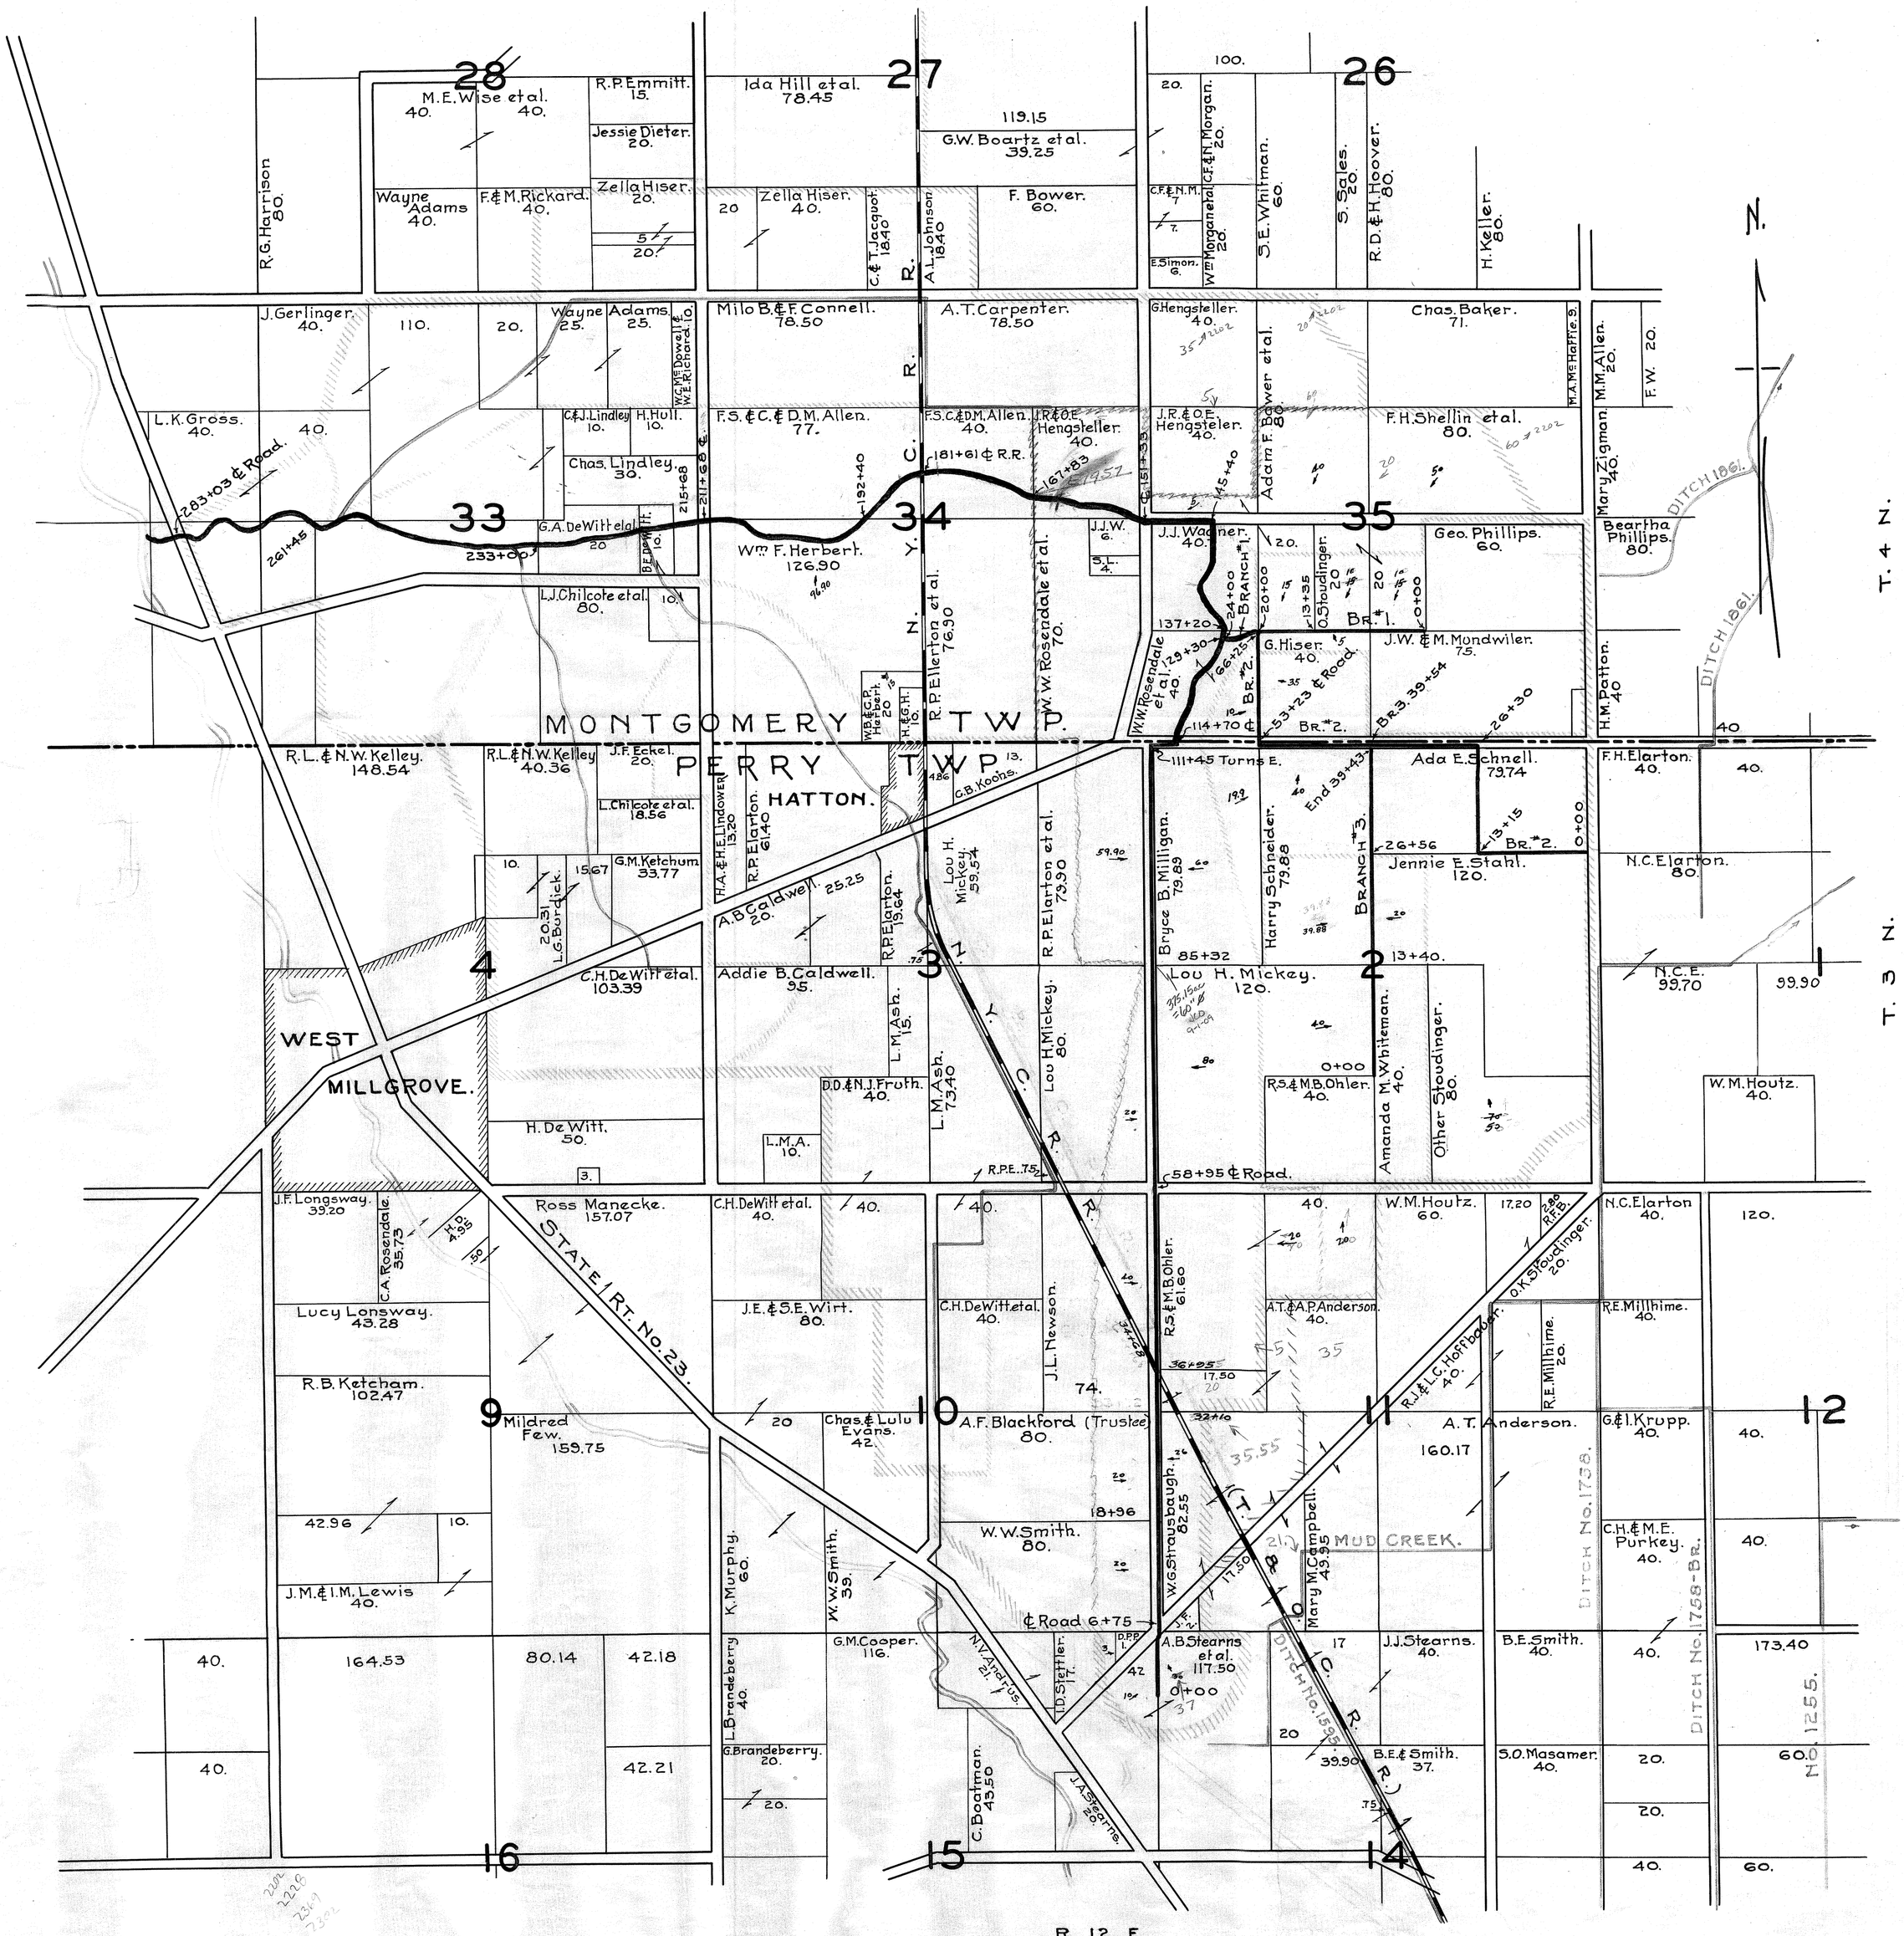

NOTE:-
PREVIOUS CLEANOUT- JULY, 1926.
GEO. H. PHILLIPS DITCH No. 1701.

PERRY TWP.
MONTGOMERY TWP.