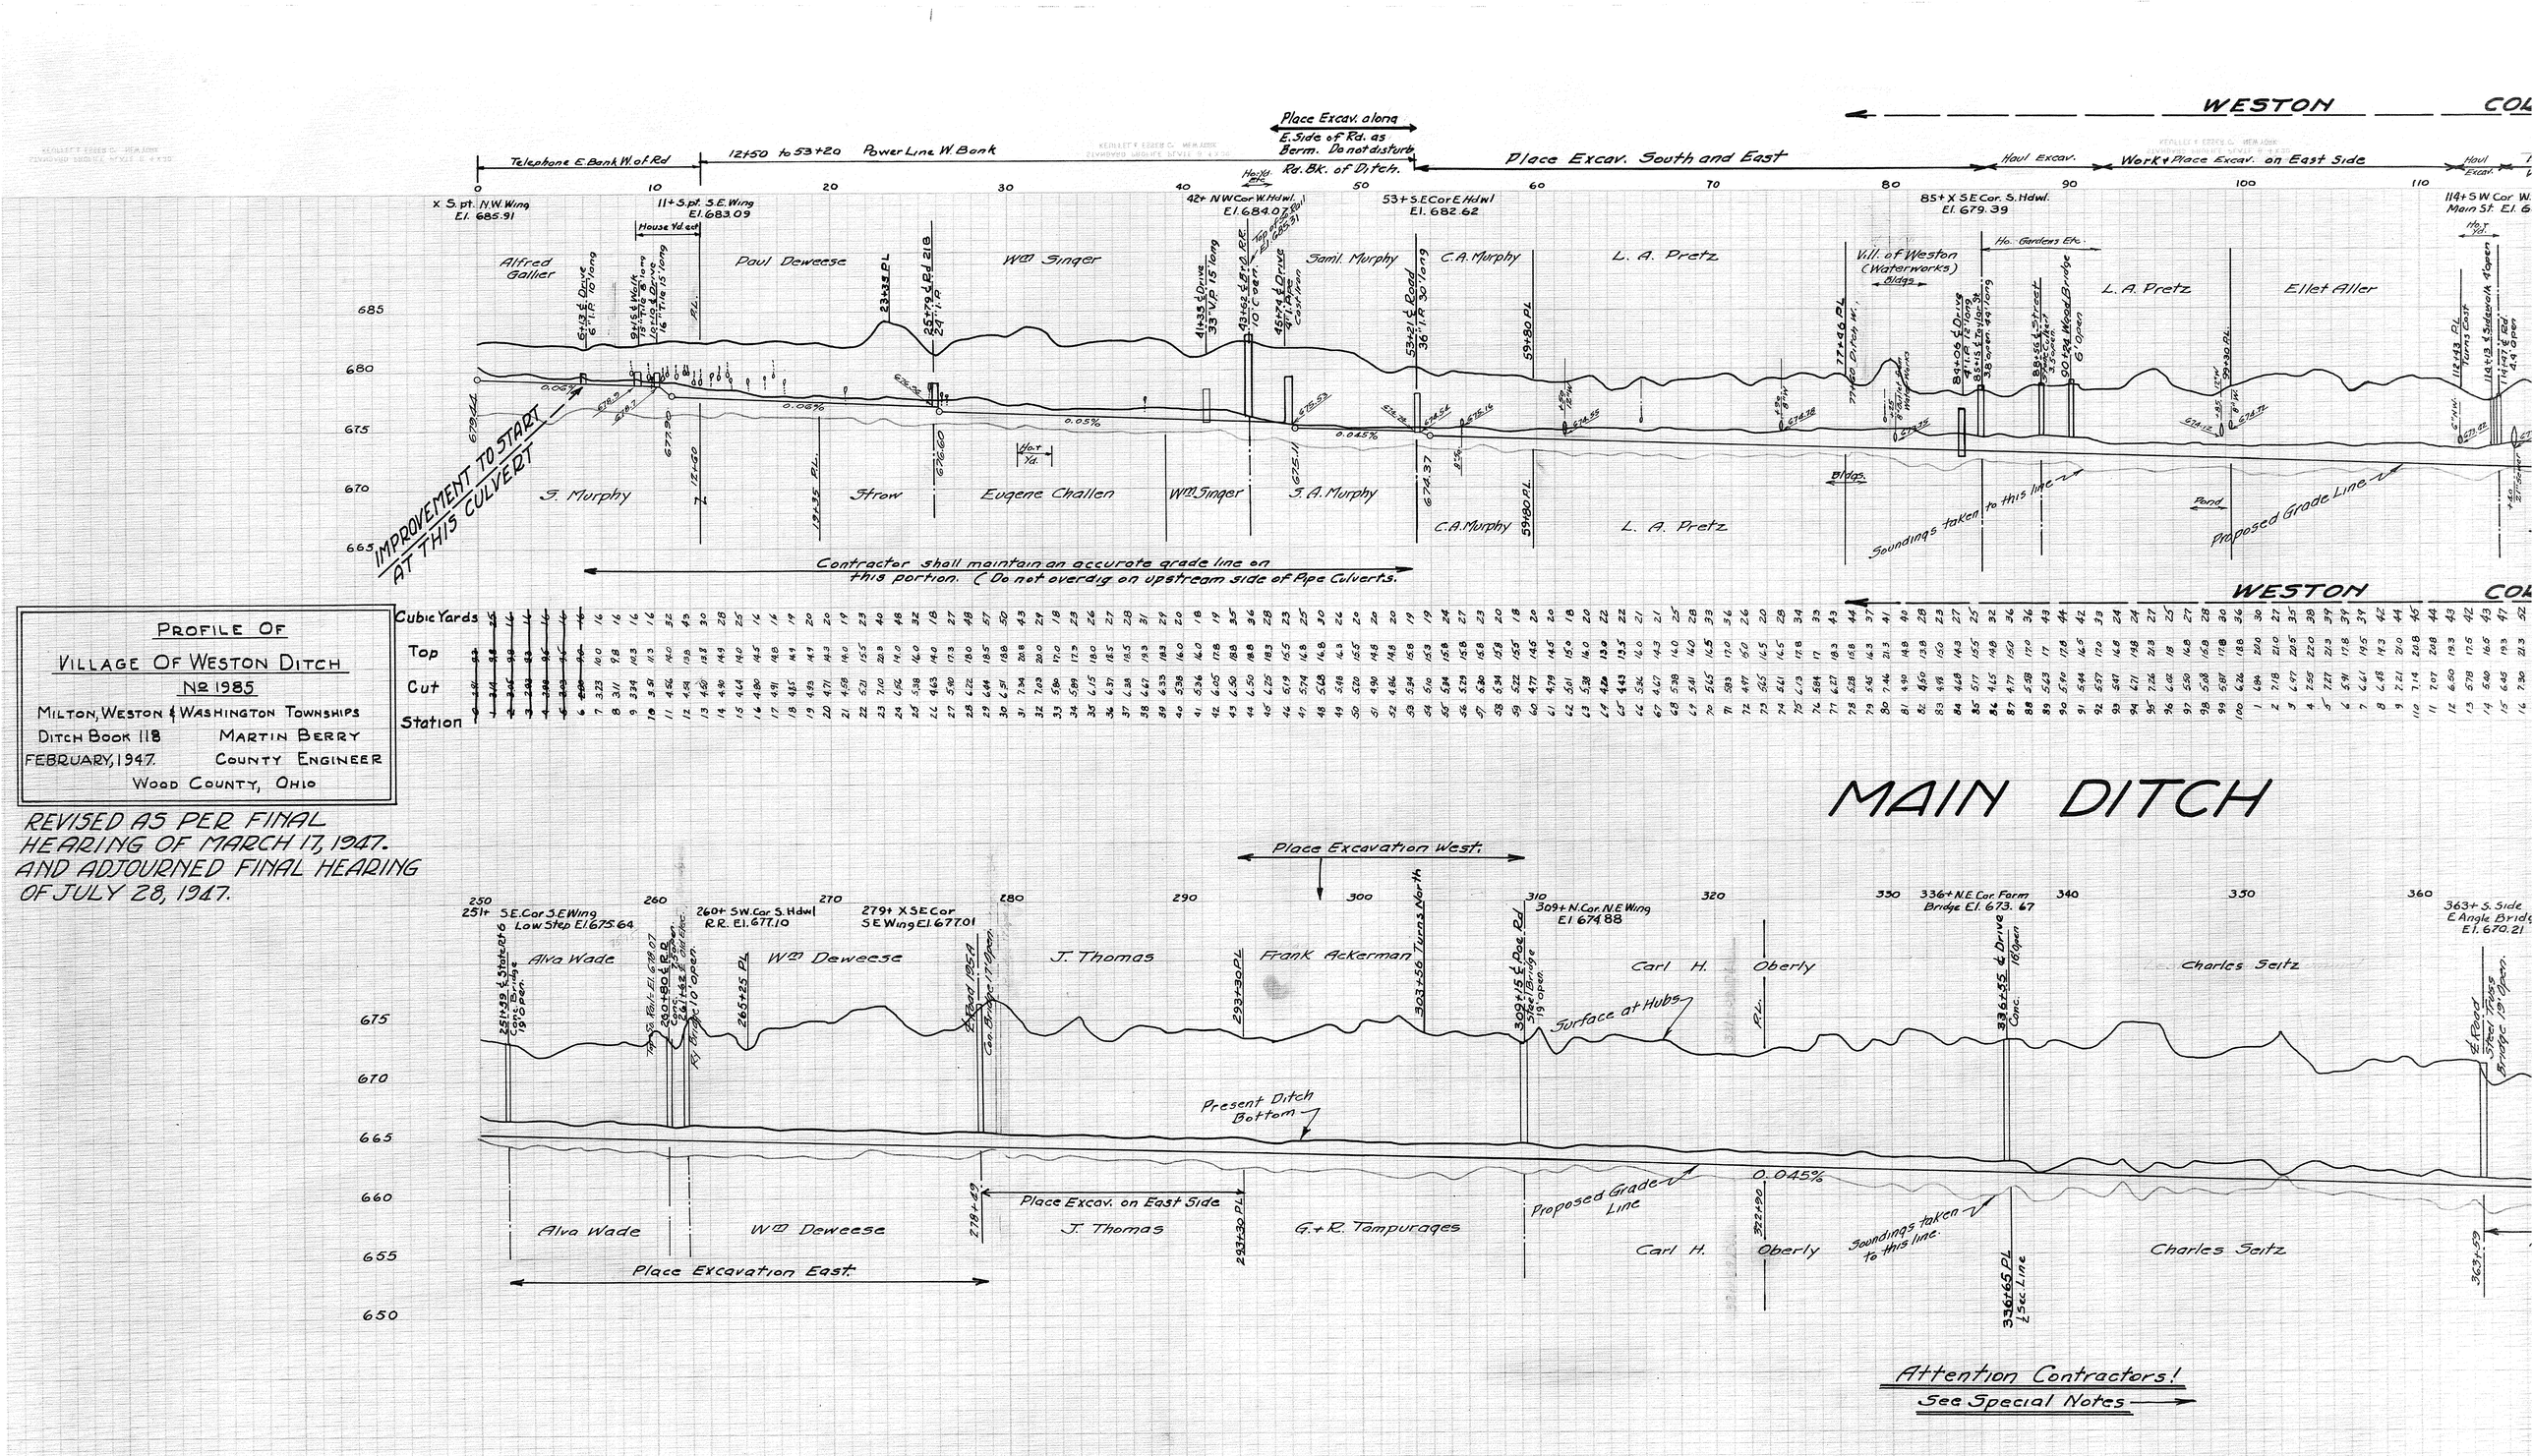

PROFILE OF
VILLAGE OF WESTON DITCH
№ 1985
MILTON, WESTON & WASHINGTON TOWNSHIPS
DITCH BOOK 118 MARTIN BERRY
FEBRUARY, 1947. COUNTY ENGINEER
WOOD COUNTY, OHIO

REVISED AS PER FINAL HEARING OF MARCH 17, 1947. AND ADJOURNED FINAL HEARING OF JULY 28, 1947.

MAIN DITCH

Attention Contractors!
See Special Notes →

Aug 1 3 1969