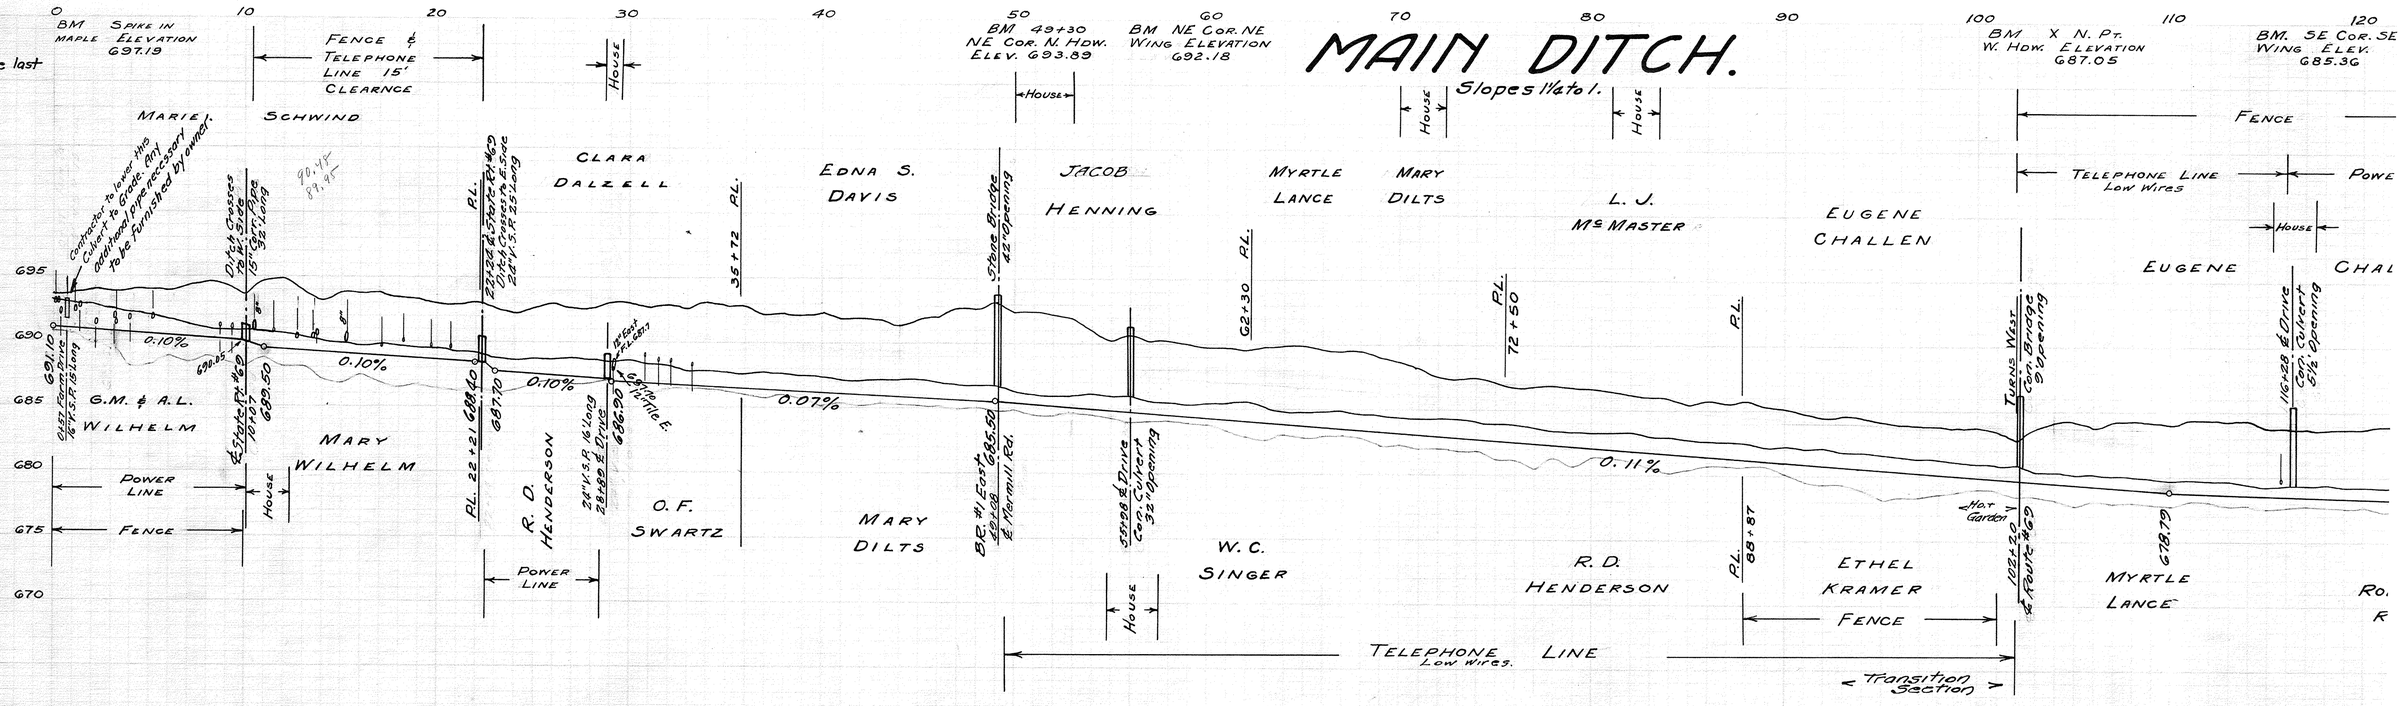

PROFILE OF

OMER F. SWARTZ DITCH

No. 1988

MILTON TOWNSHIP

DITCH BOOK No. 117

APRIL, 1947.

WOOD CO., OHIO
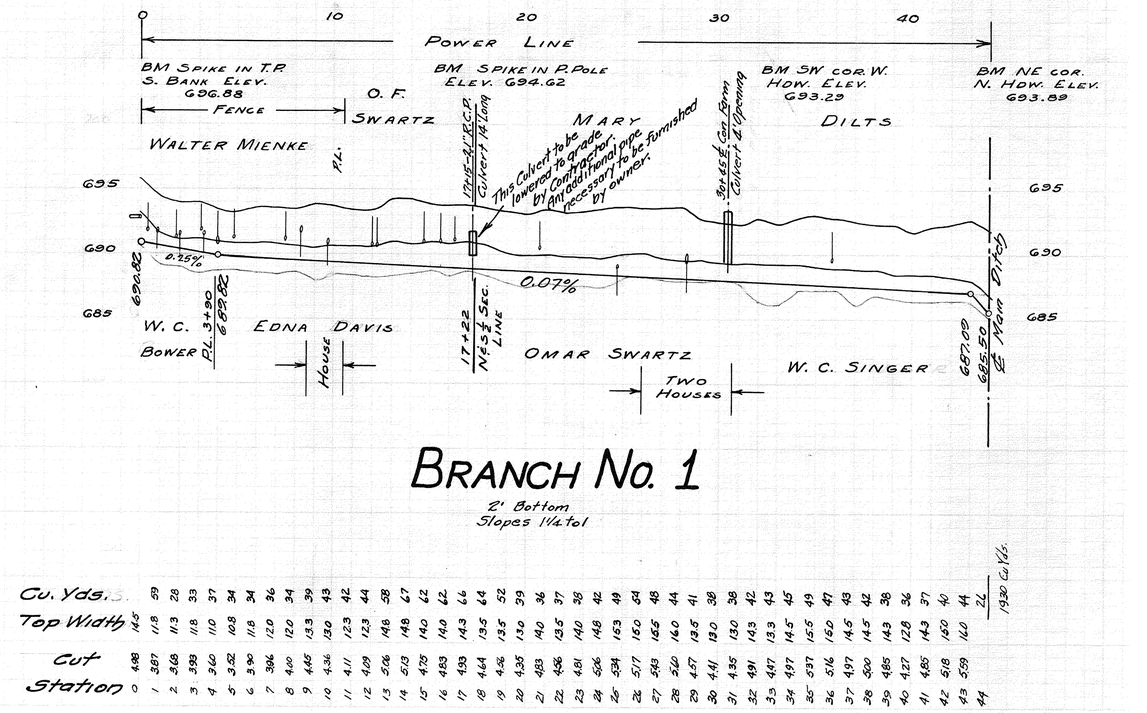
MARTIN BERRY
CO. ENGINEER