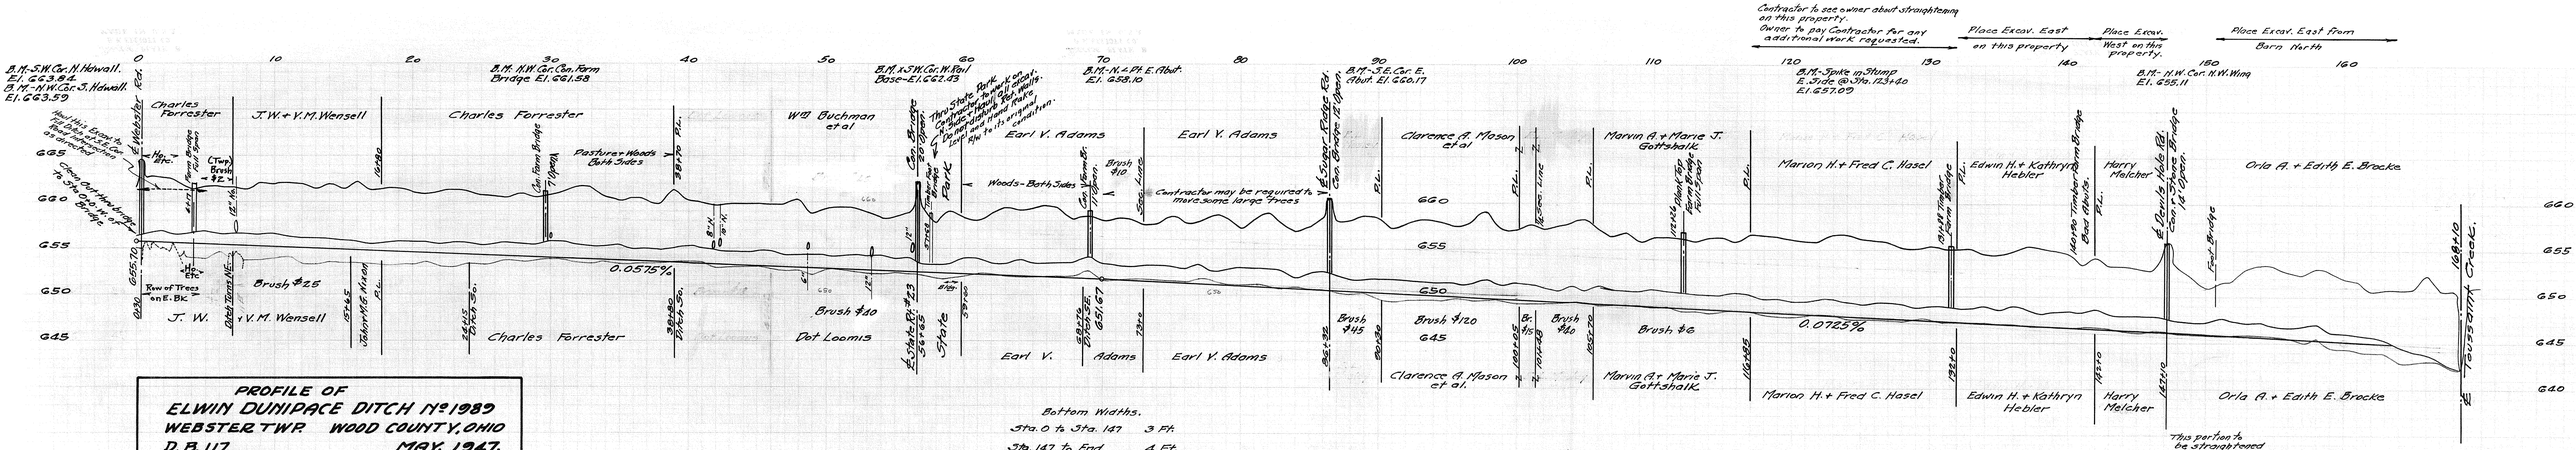

PROFILE OF
ELWIN DUNIPACE DITCH No. 1989
WEBSTER TWP. WOOD COUNTY, OHIO
D.B. 117 MAY, 1947.
MARTIN BERRY
COUNTY ENGINEER.