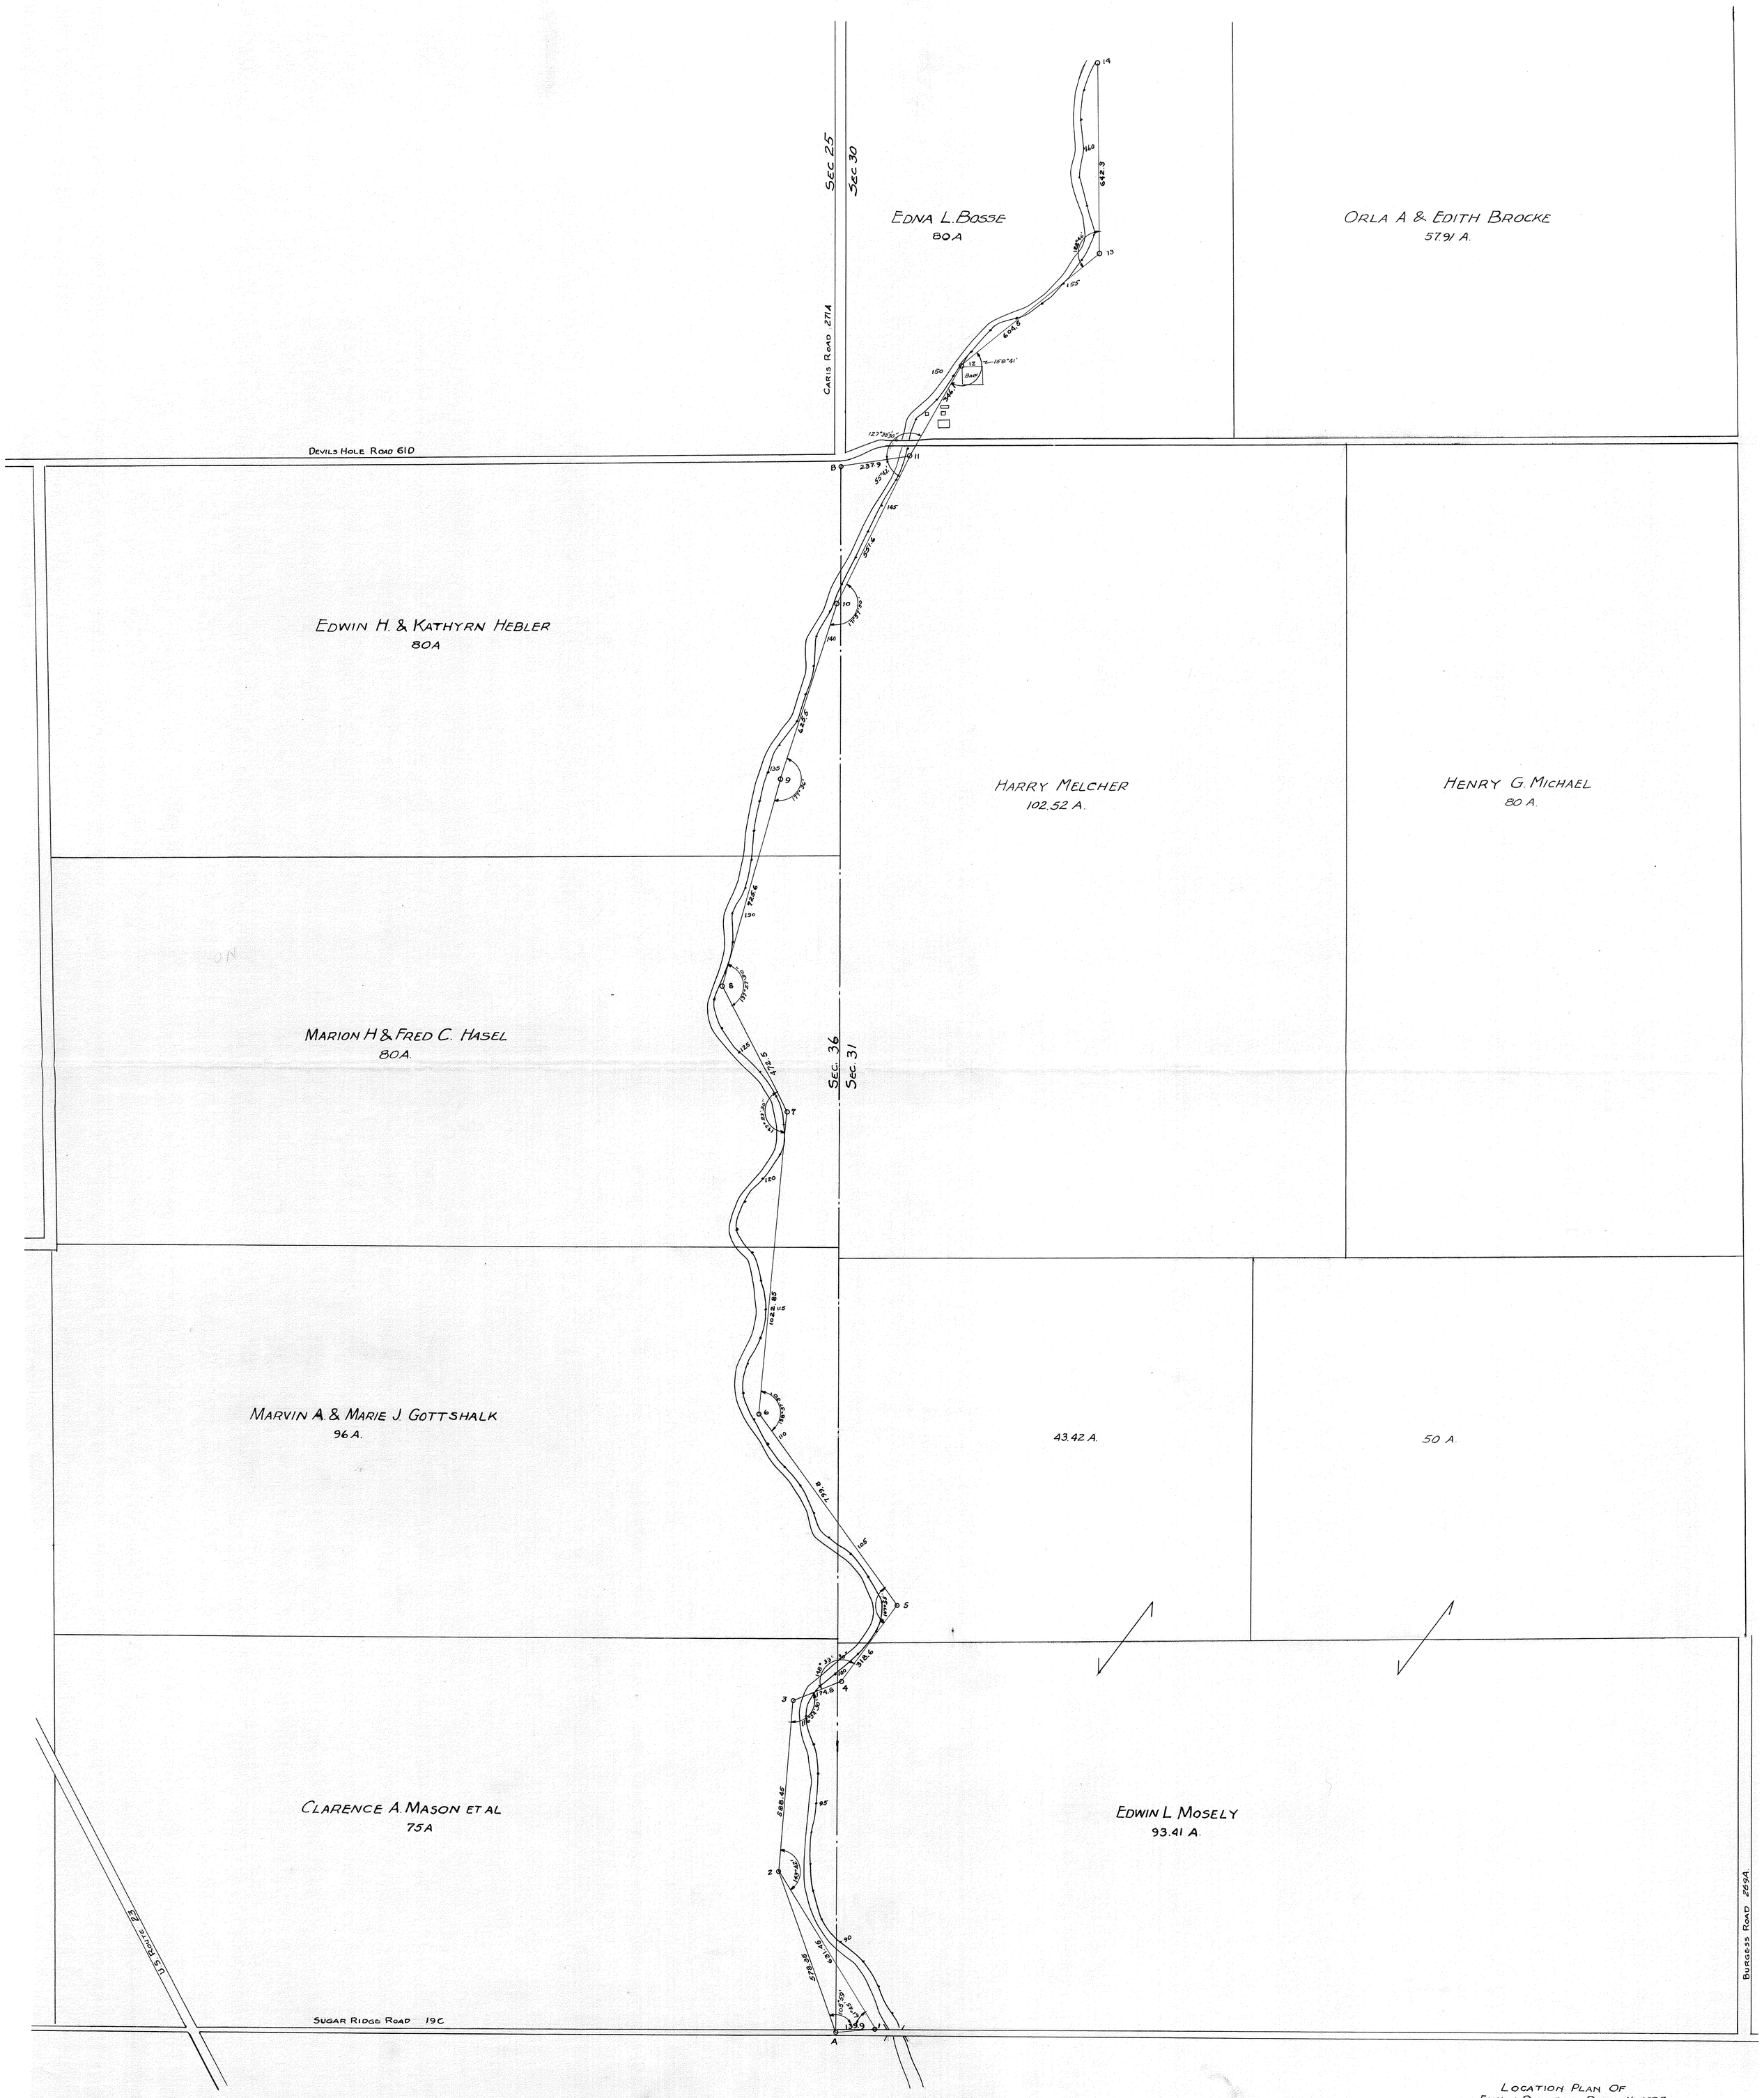

LOCATION PLAN OF
ELWIN DUNIPACE DITCH No. 1989
SECTIONS 30, 31 & 36
WEBSTER TWP.