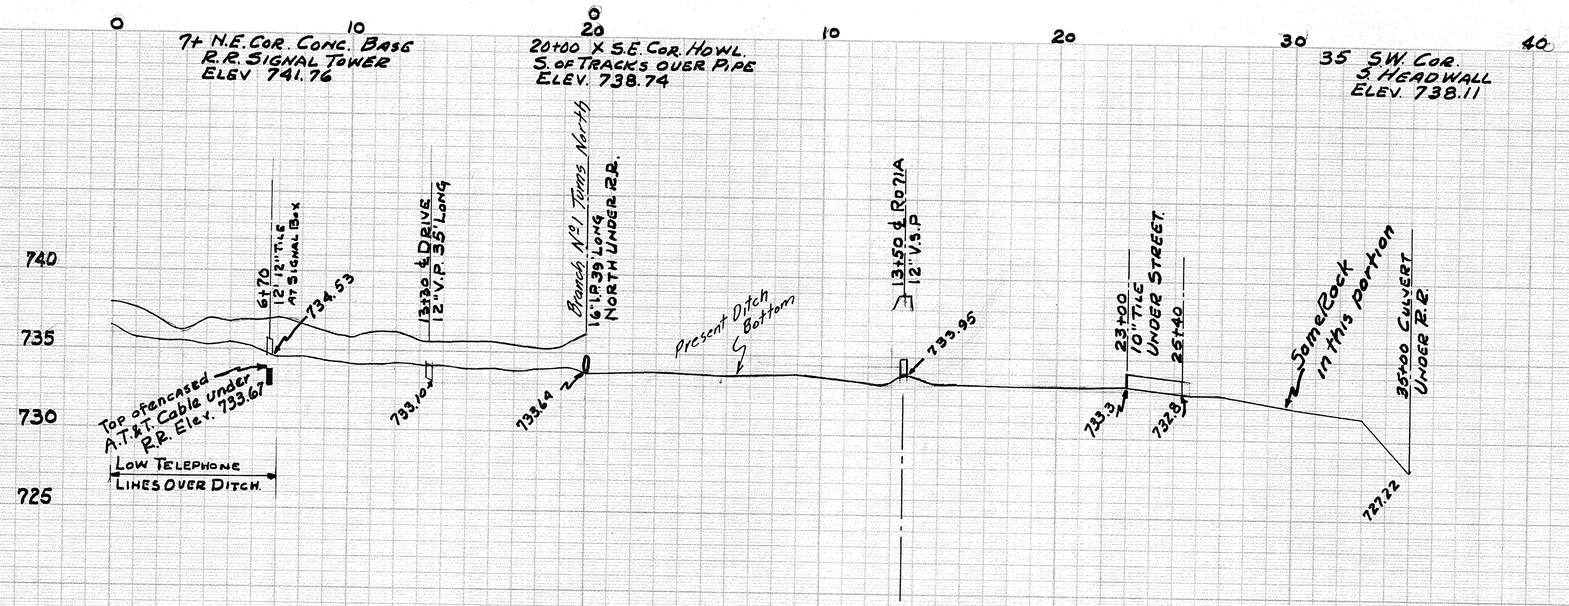

PROFILE OF DITCH ALONG SOUTH SIDE
B.&O. R.R. - SEC. 32 & 33 BLOOM TWP.
WOOD CO., OHIO, PROPOSED AS OUTLET
FOR UPPER END BRANCH #1 DALE ROE
DITCH NO. 1991.

June, 1947.

PREPARED BY
WOOD COUNTY ENGINEER'S OFFICE.