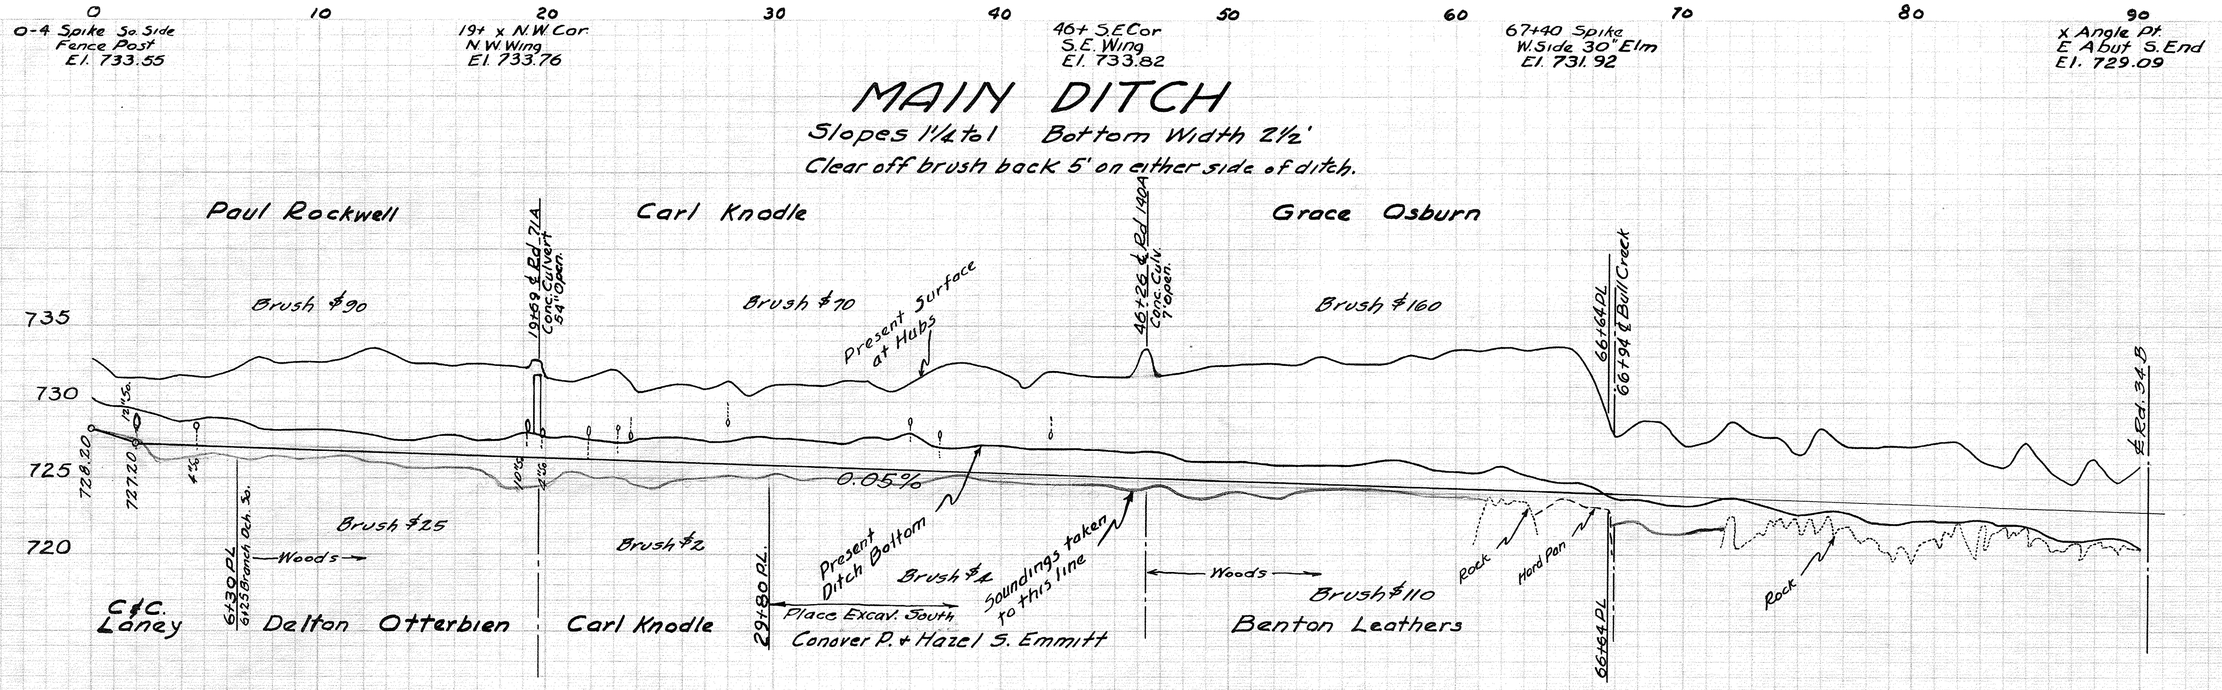

PROFILE OF

DALE ROE DITCH

No 1991

BLOOM TOWNSHIP WOOD COUNTY, OHIO

DITCH BOOK 115 MARTIN BERRY

JUNE, 1947 COUNTY ENGINEER