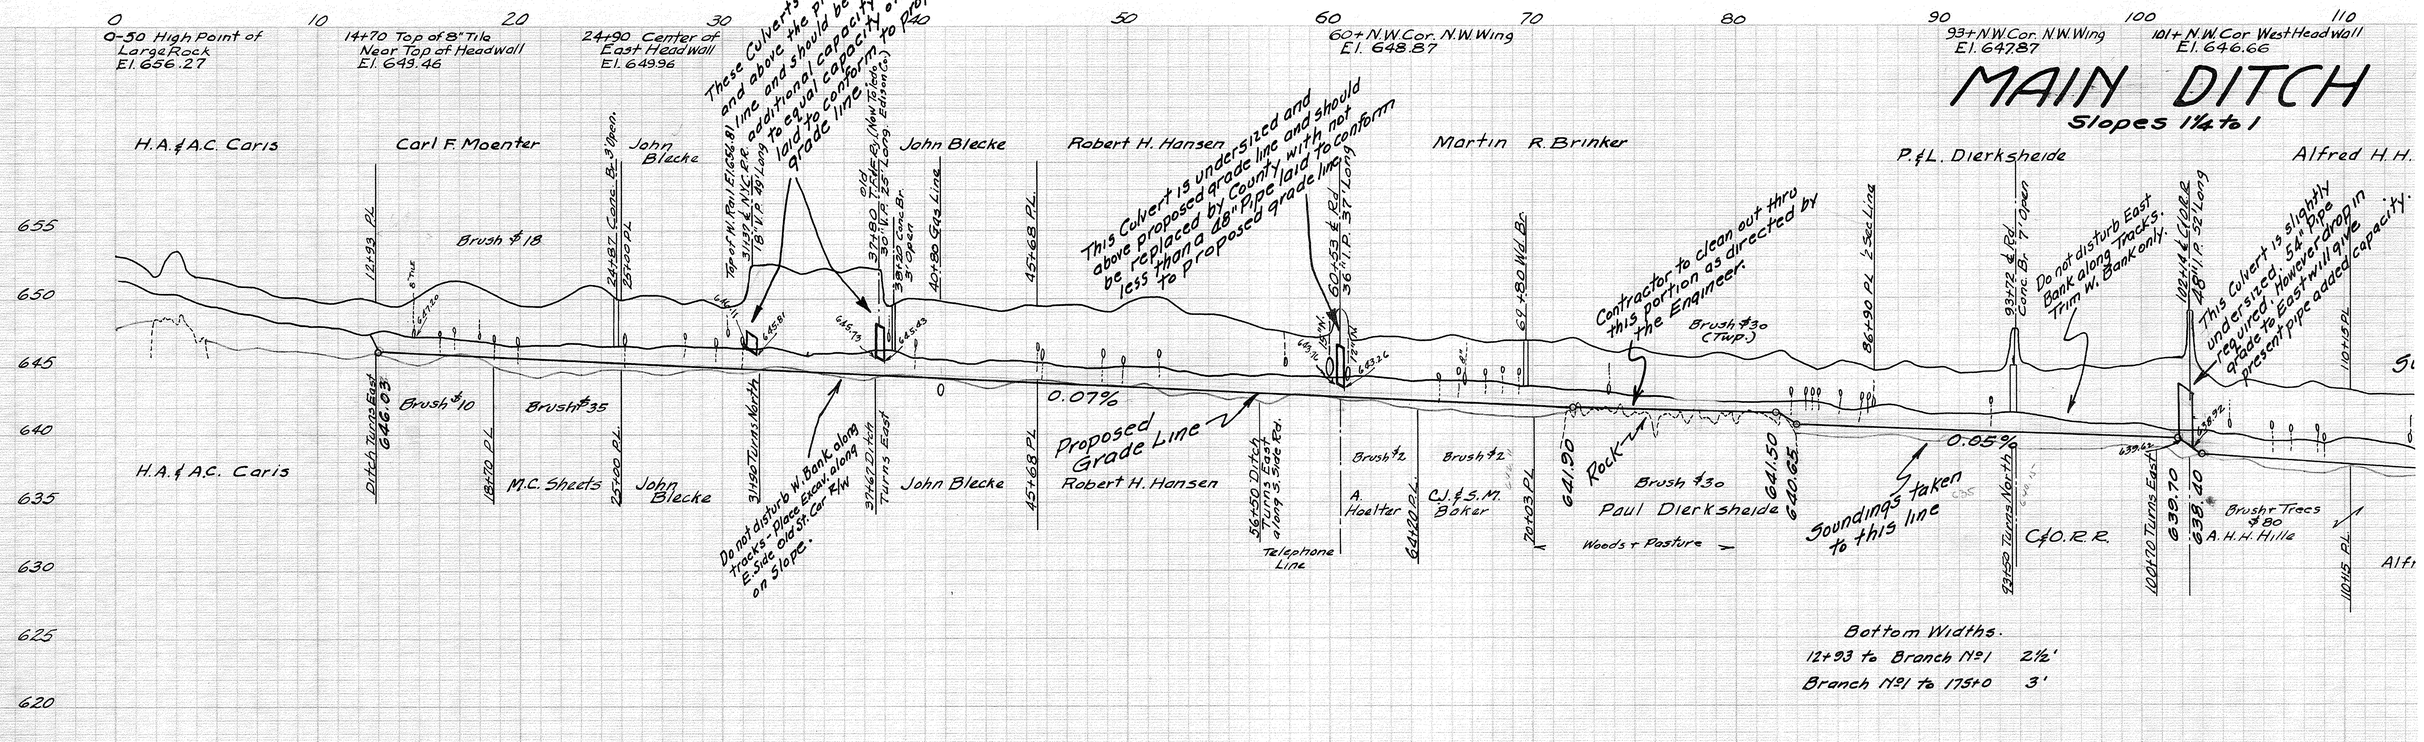


PROFILE OF
MARTIN WELLING DITCH
No 1994
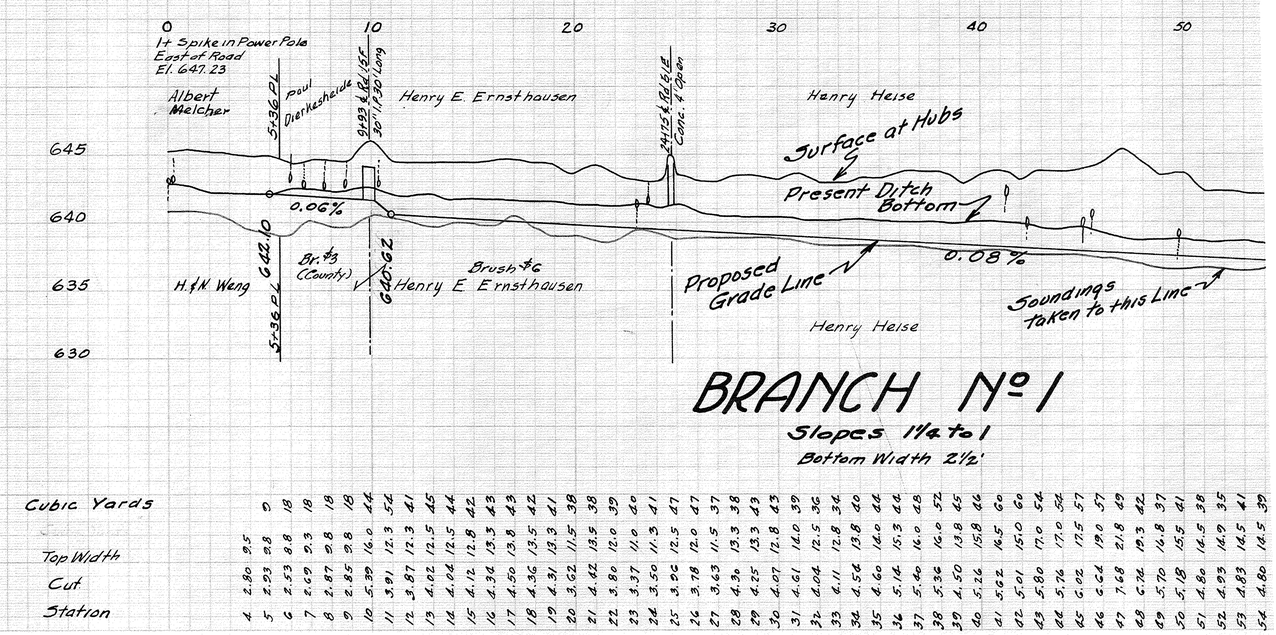
TROY TOWNSHIP — WOOD COUNTY, OHIO
DITCH BOOK 120 — MARTIN BERRY
JULY, 1947 — COUNTY ENGINEER