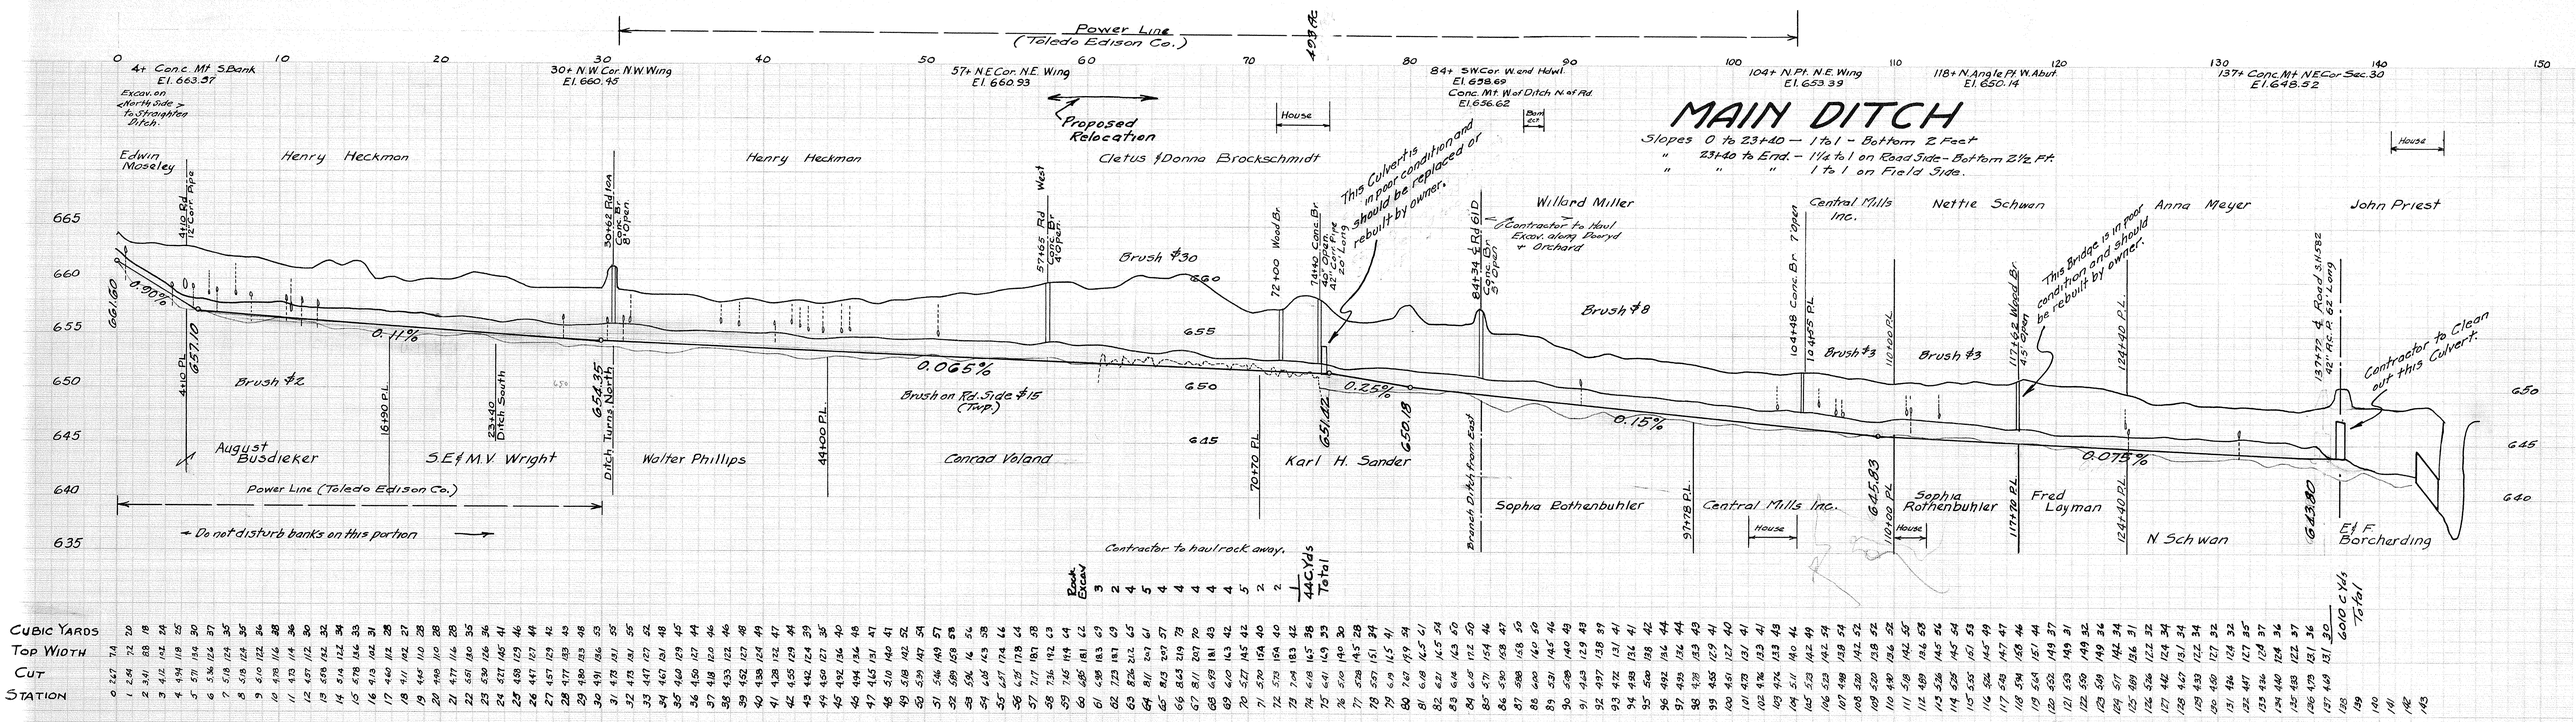

PROFILE OF
FRED LAYMAN DITCH
Nº 1995
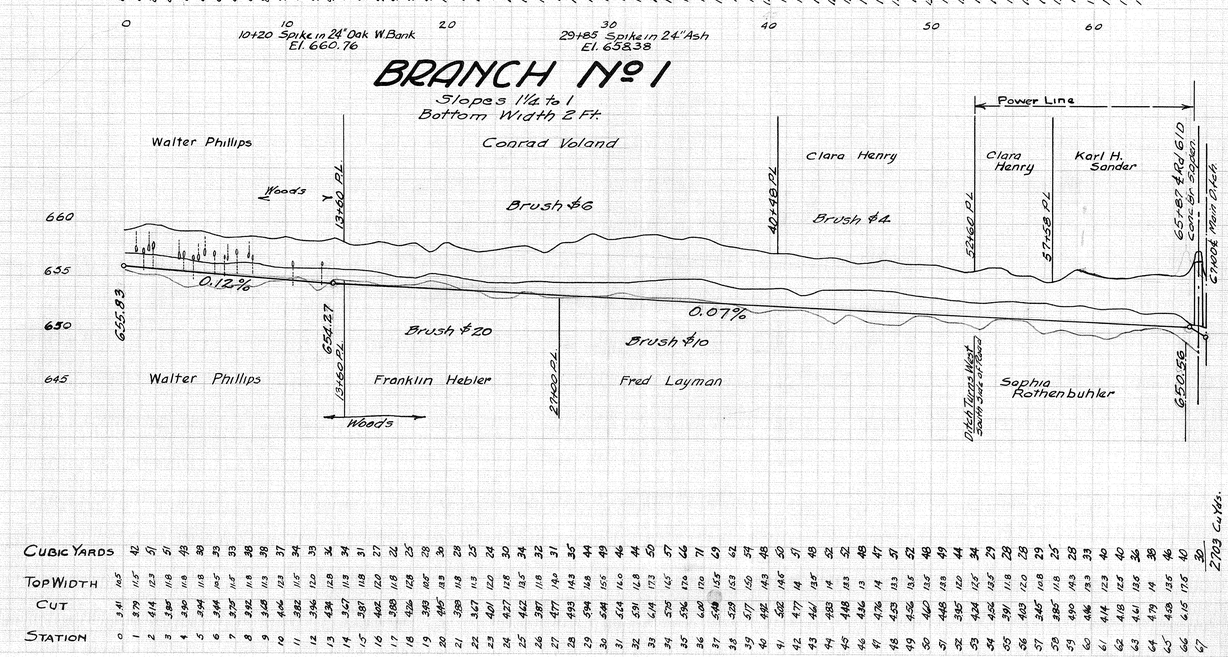
WEBSTER TOWNSHIP — WOOD COUNTY, OHIO
DITCH BOOK 112 — MARTIN BERRY
AUGUST, 1947. — COUNTY ENGINEER