PROFILE OF

THEODORE C. BAKER DITCH

No 2085

FREEDOM & MONTGOMERY TOWNSHIPS

WOOD COUNTY, OHIO

DITCH BOOK 124 BERT F. HENNING

COUNTY ENGINEER

Station 0 to 83+57 2½ Ft Bottom
Station 83+57 to 219 3 Ft Bottom
1½ to 1 Slopes

NOTE:

SPECIAL OPEN DITCH EXCAVATION

From Holcomb Road, Sta. 109+45 to U.S. Route 6 Sta. 162+78, the excavated material shall be placed on the East side of the road and leveled.

Typical Cross-sections showing roadside slope of the ditch undisturbed, showing the excavation necessary to complete the cross-section off the back or field side, shall be followed. Nothing but rubber tired equipment will be permitted on the road pavement to complete this item. The spoil on the East berm may be left 4 to 6 inches higher than the pavement for final shaping by the County or Township owned grader equipment after settlement occurs.

Watchman shall be provided by Contractor when necessary.

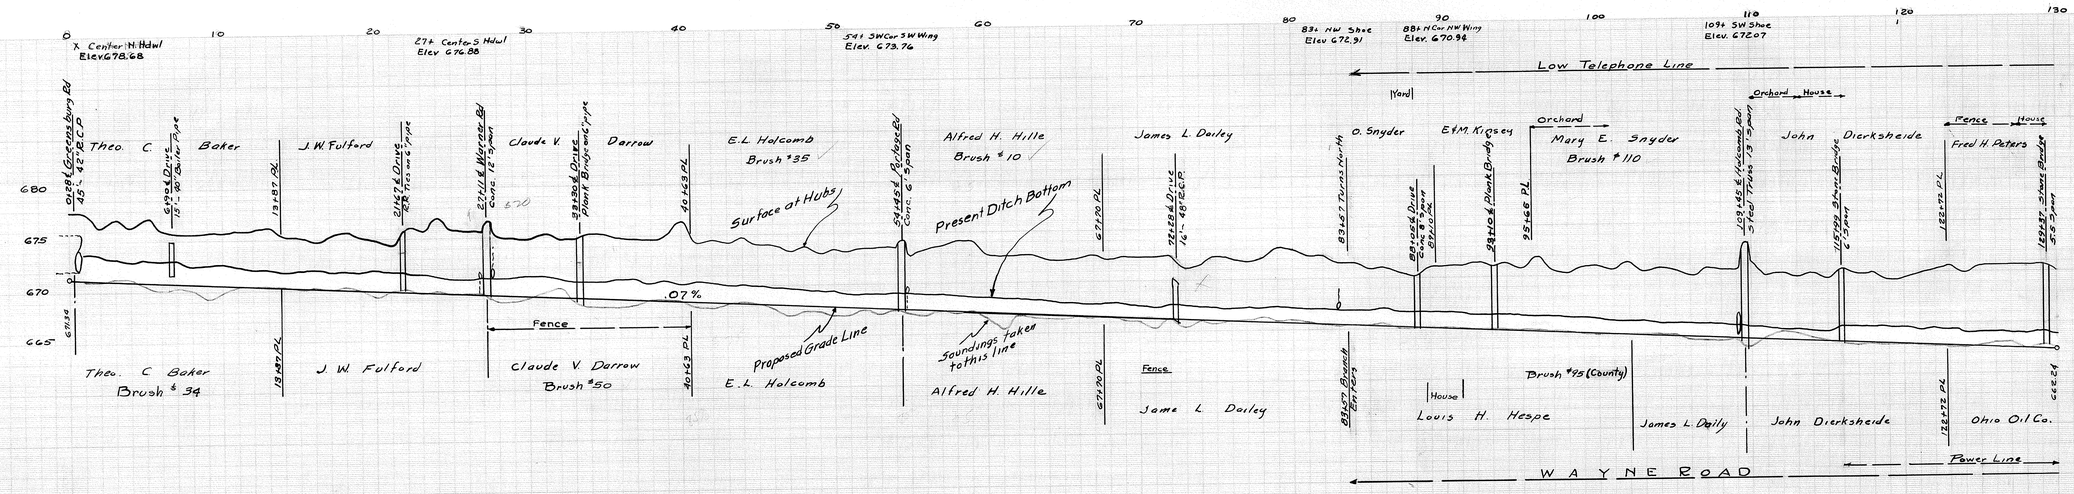

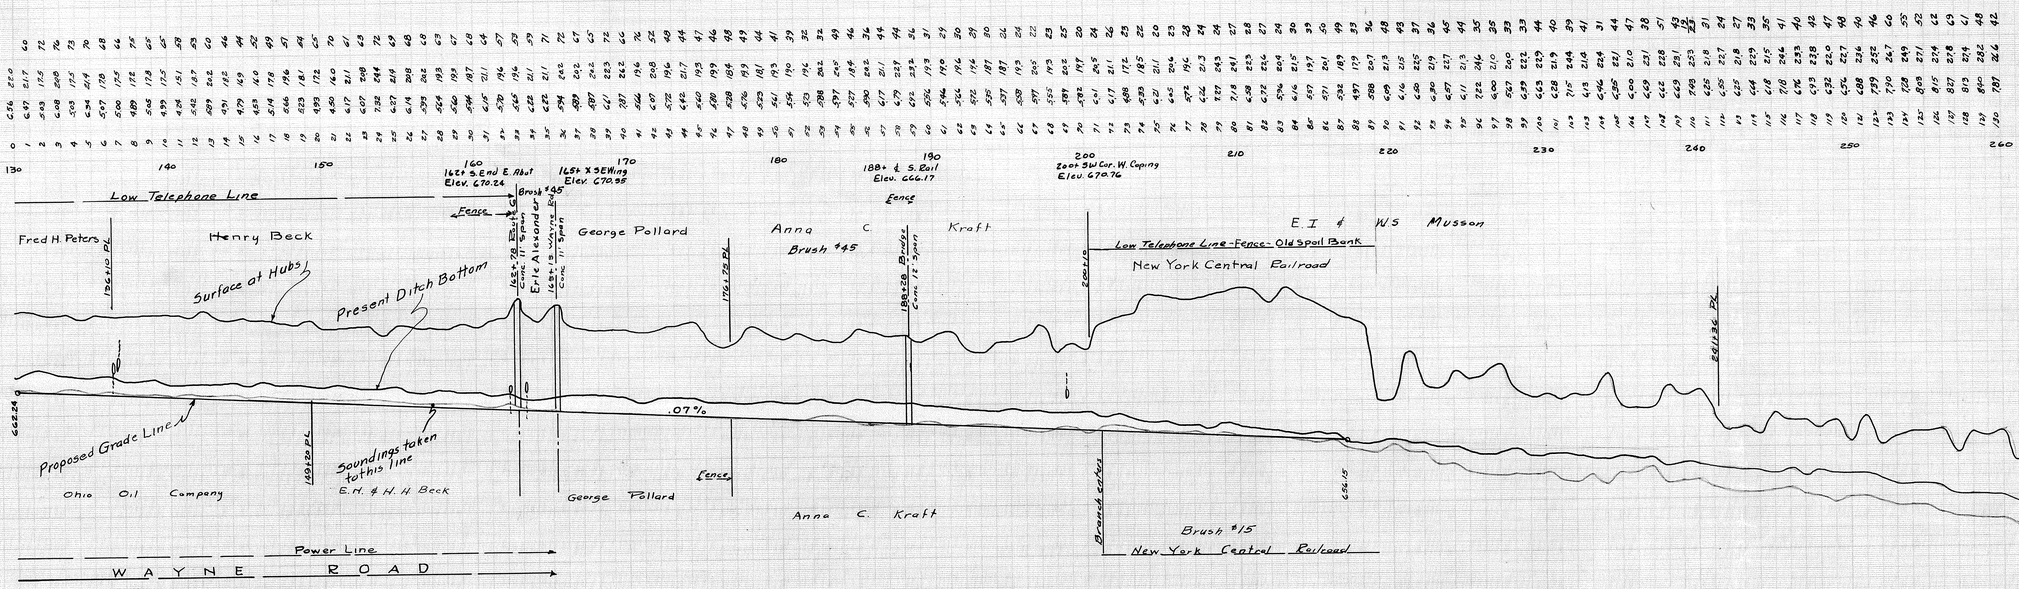

STATION	CUT	TOP WIDTH	CUBIC YARDS

Total 19,207 C.Y.