PROFILE OF P. N. MAAS DITCH

No. 2091

JACKSON & MILTON TWPS. WOOD COUNTY, OHIO

DITCH BOOK No. 128
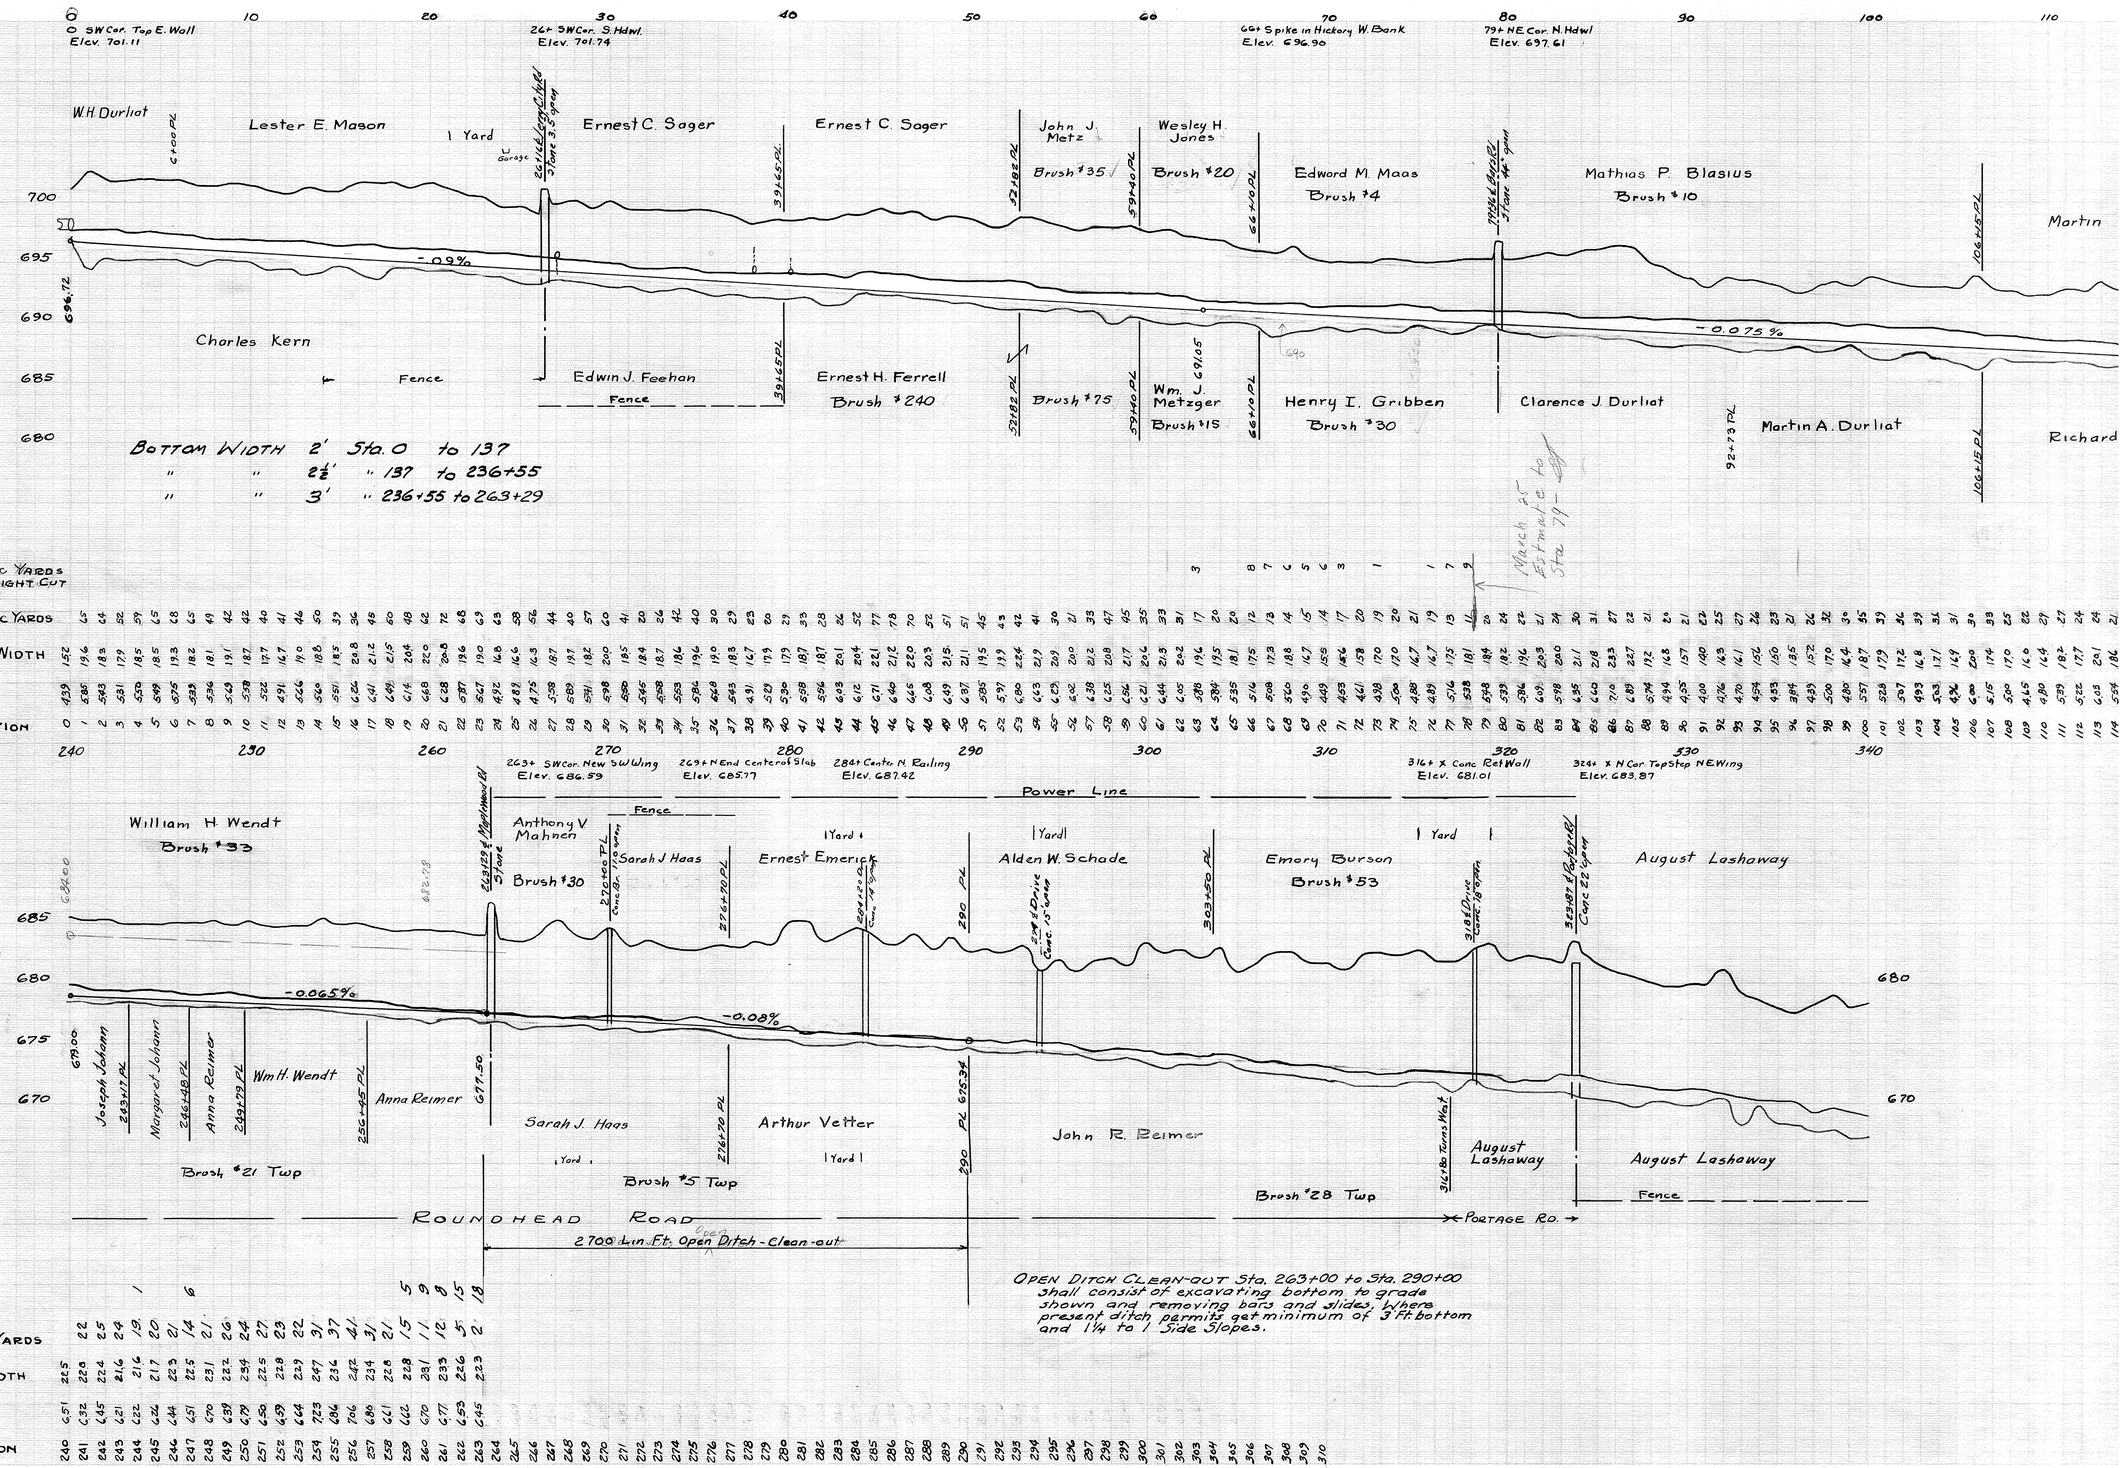
BERT. F. HENNING
COUNTY ENGINEER