PROFILE OF ARTHUR LAUSE DITCH No 2097

PLEASANT TWP. HANCOCK CO. OHIO
JACKSON TWP. WOOD CO. OHIO
DITCH BOOK 126 B.F. HENNING
FEBRUARY 1954 COUNTY ENGINEER

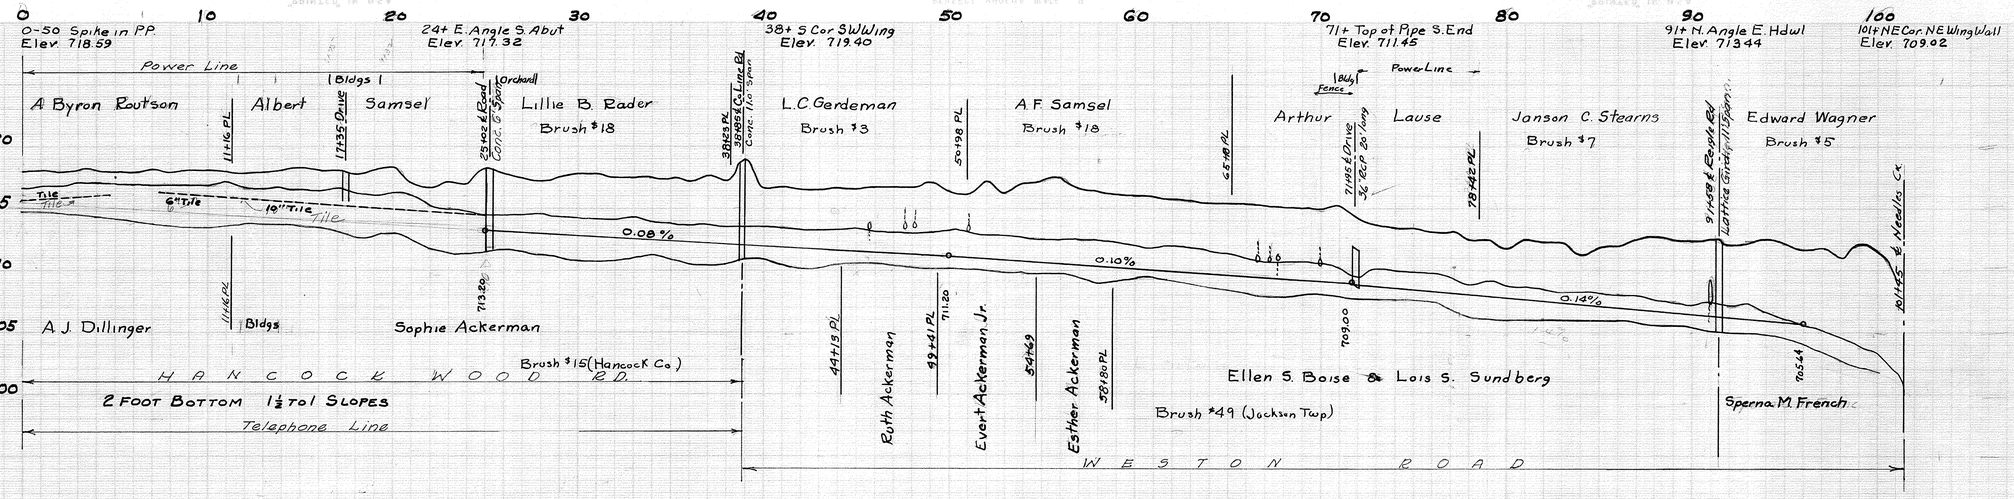

NOV 27 1968