PROFILE OF
DOUGLAS BENSCHOTER DITCH
No 2146
PORTAGE TOWNSHIP WOOD COUNTY OHIO
DITCH BOOK 131 ORTON H. JONES
COUNTY ENGINEER

Profile Revised - June 19, 1958

- NOTE -

Brush on East Side or Railroad bank to be cut from bottom up to a point level with field side.

Fence to be taken down by Contractor.
No spoil to be placed on lawns, garden or dooryards.

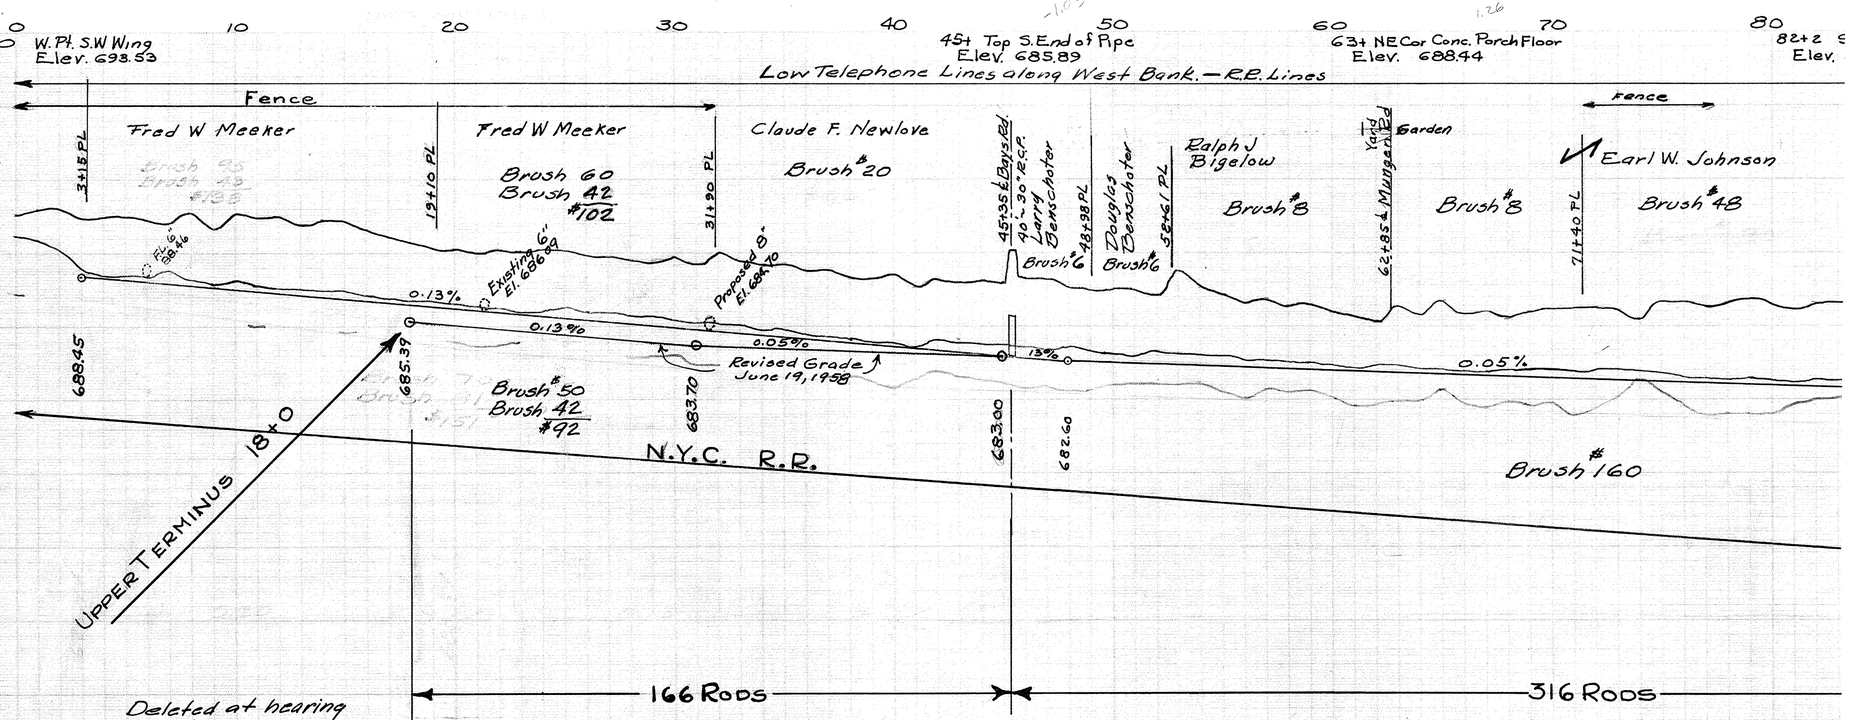

Deleted at hearing June 19, 1958

Station	Cut
5	4.28
6	4.20
7	4.81
8	5.02
9	5.97
10	5.13
11	5.09
12	5.24
13	4.79
14	5.31
15	5.3
16	4.85
17	4.84
18	5.27
19	5.09
20	5.18
21	5.00
22	5.40
23	5.33
24	5.71
25	5.77
26	5.53
27	5.63
28	5.51
29	5.55
30	6.00
31	5.74
32	6.36
33	5.91
34	5.71
35	5.87
36	5.84
37	5.46
38	4.98
39	5.03
40	5.22
41	4.44
42	5.09
43	4.90
44	5.10
45	4.98
46	5.44
47	5.56
48	5.08
49	4.93
50	5.12
51	5.10
52	4.67
53	6.49
54	5.36
55	4.89
56	4.35
57	4.77
58	4.29
59	4.42
60	3.96
61	3.78
62	3.42
63	4.56
64	4.02
65	5.07
66	4.19
67	4.44
68	3.87
69	4.42
70	4.68
71	4.74
72	4.88
73	4.67
74	4.18
75	5.46
76	5.56
77	5.21
78	5.48
79	5.78
80	5.49
81	5.19
82	5.72
83	5.80